
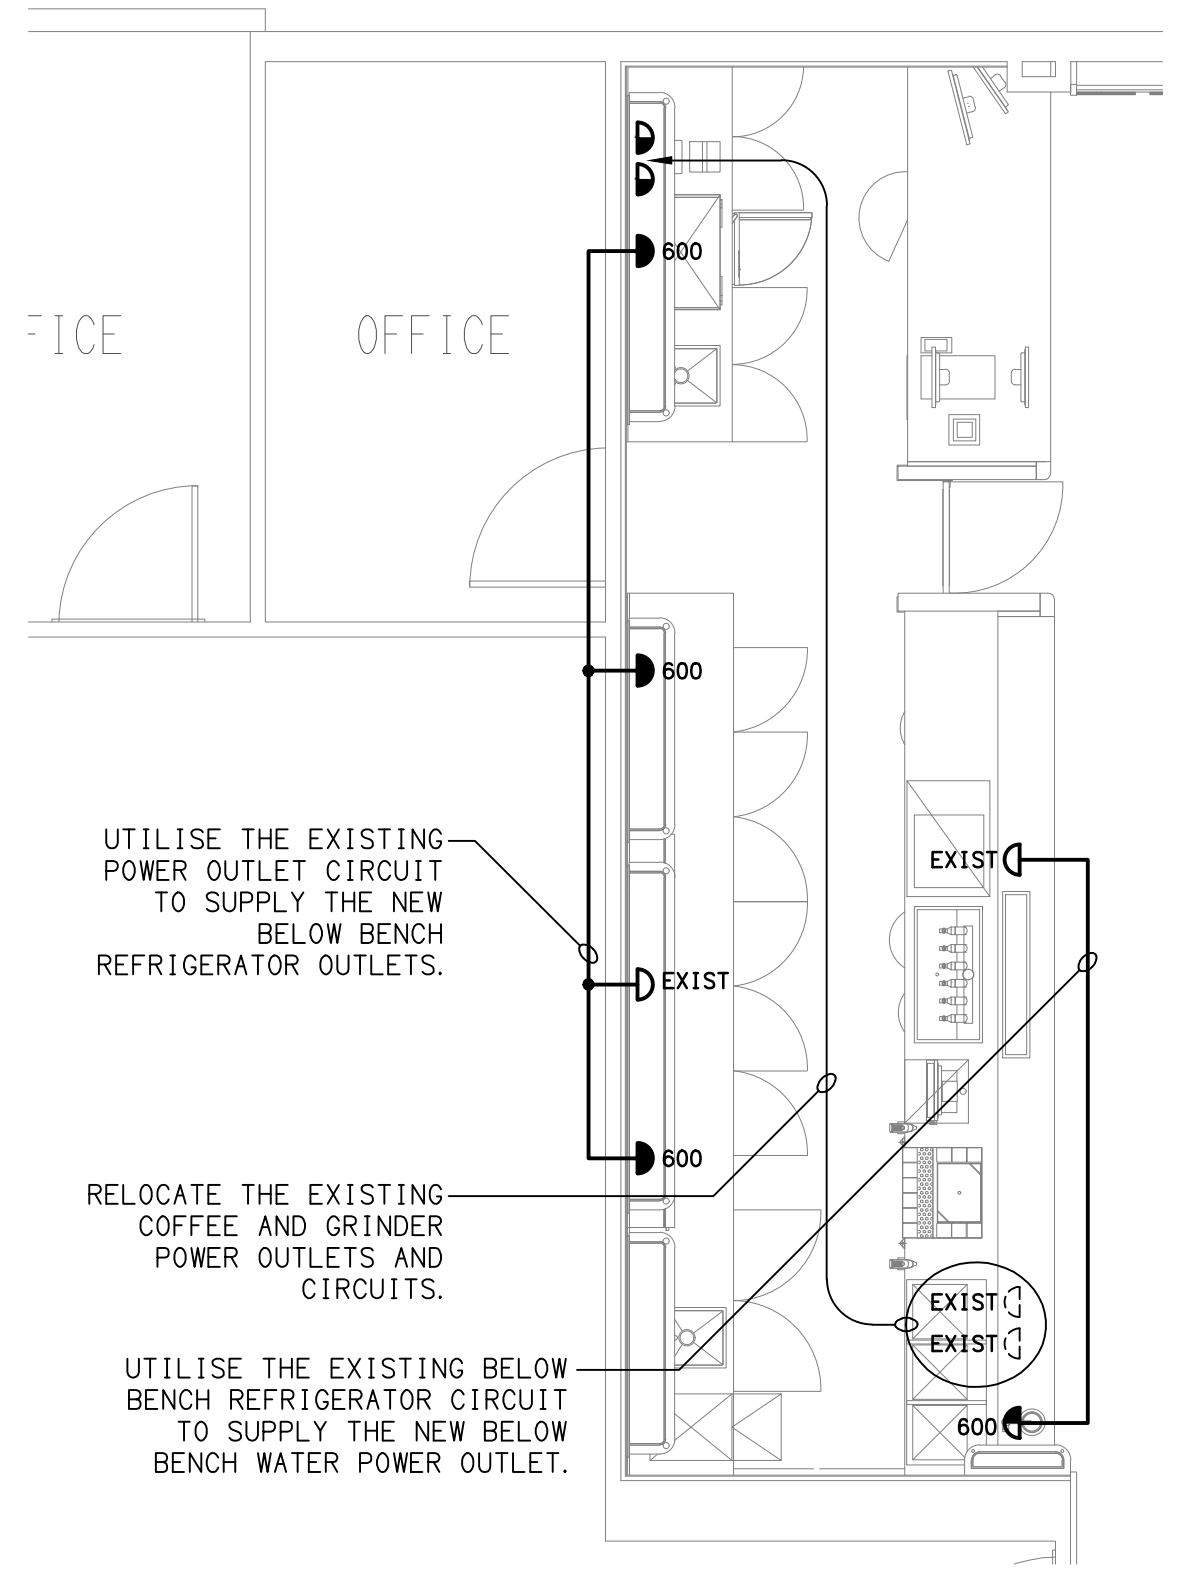


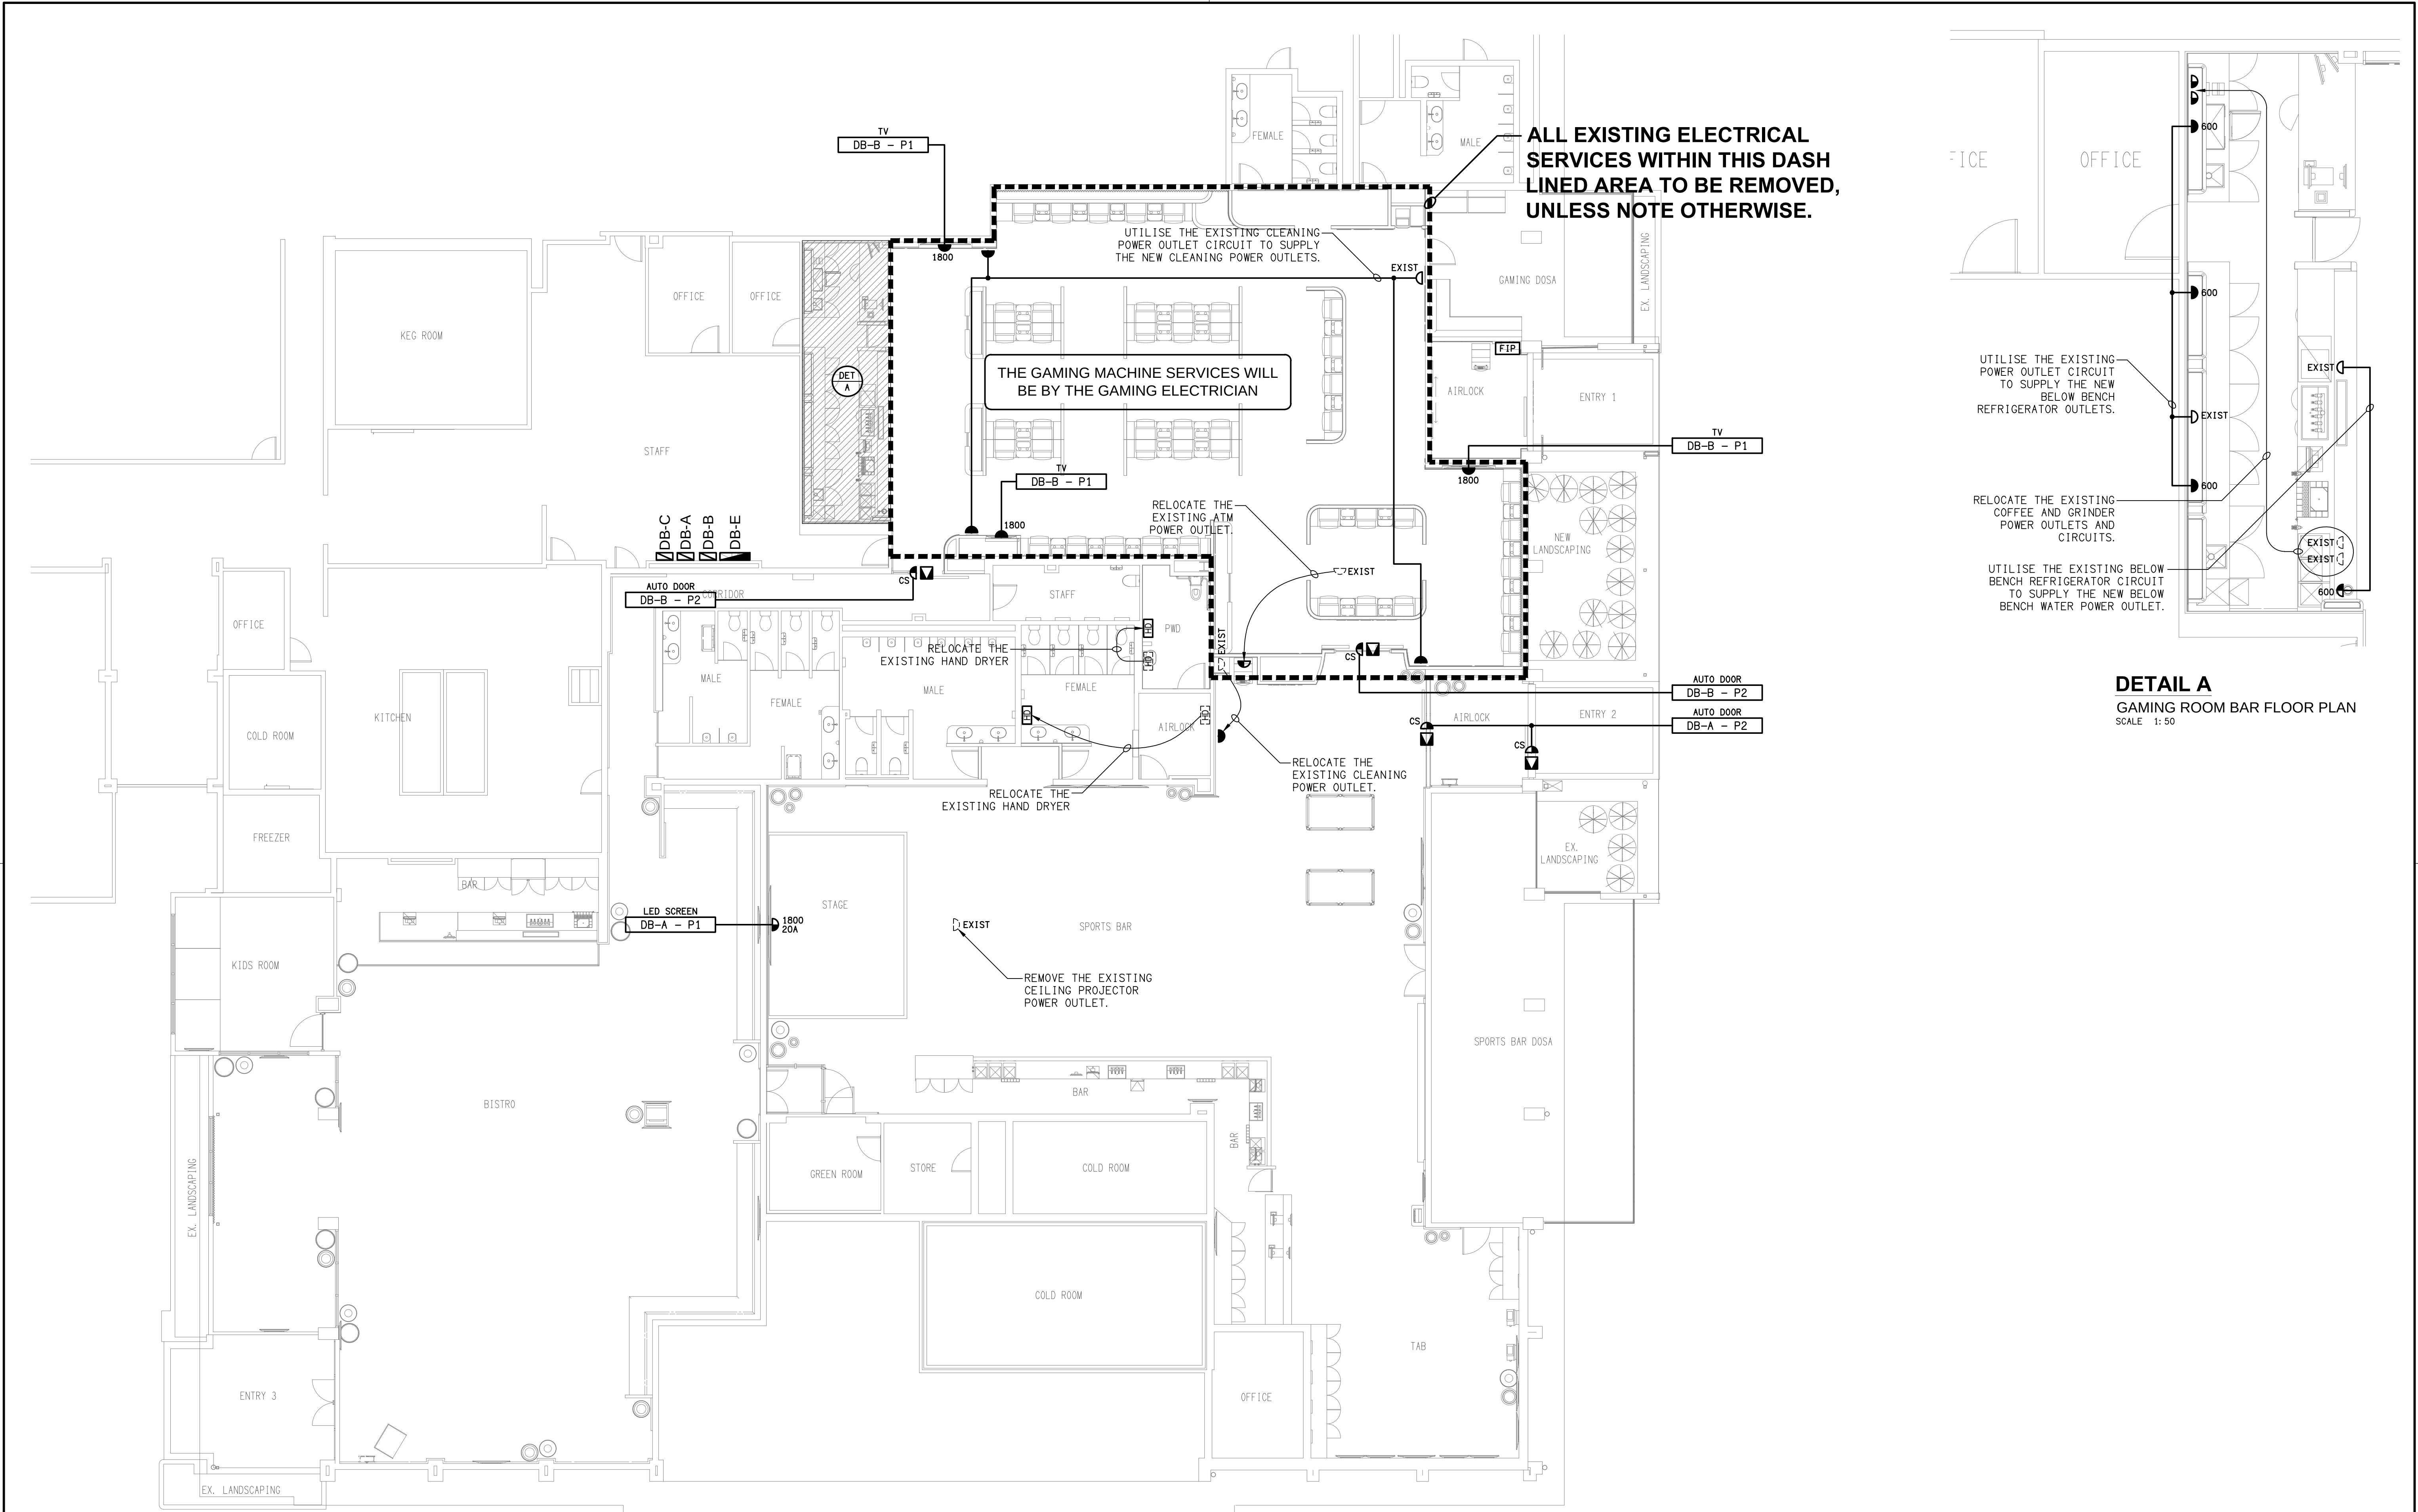

DETAIL A
GAMING ROOM BAR FLOOR PLAN
SCALE 1: 50