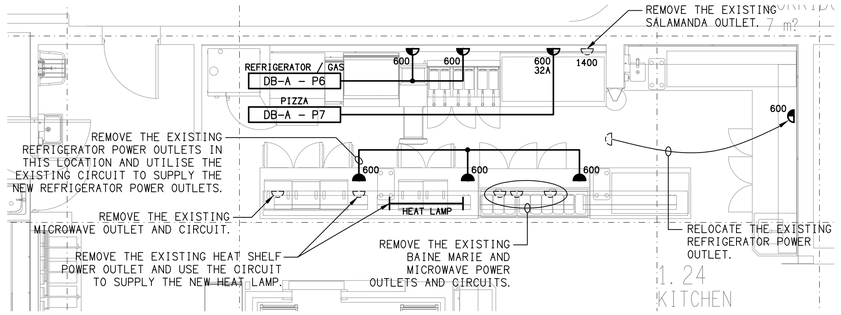


DETAIL A

KITCHEN FLOOR PLAN

SCALE 1:50

TV
DB-A – P5

CIRCUIT WITH THE EXISTING CLEANING POWER OUTLET.

CIRCUIT WITH THE EXISTING BAR POS POWER OUTLET

RELOCATE THE EXISTING POST MIX OUTLETS.

CIRCUIT WITH THE EXISTING TV POWER OUTLET

C02
DB-A – P4

CIRCUIT WITH THE EXISTING BELOW BENCH POWER OUTLET

CIRCUIT WITH THE EXISTING CLEANING POWER OUTLET

CIRCUIT WITH THE EXISTING TV POWER OUTLET

DB-C
DB-A – P8

TV
DB-A – P3

REMOVE THE EXISTING HIGH LEVEL / BULKHEAD TV SERVICES AND POWER OUTLETS IN THESE AREAS.

REMOVE THE EXISTING HIGH LEVEL / BULKHEAD TV SERVICES AND POWER OUTLETS IN THESE AREAS.

REMOVE ALL OF THE EXISTING ELECTRICAL SERVICES WITH THIS AREA, UNLESS NOTED OTHERWISE.

THE GAMING MACHINE SERVICES WILL BE BY THE GAMING ELECTRICIAN

RESUPPLY THE EXISTING 12No. DB-G SINGLE PHASE 20A CIRCUITS IN THIS AREA FROM DB-B VIA NEW RCBOs.

TV
DB-A – P1

CLEANING
DB-A – P2

1.01 BISTRO 292 m²
1.02 SPORTS BAR 153 m²
1.03 CORRIDOR 7 m²
1.04 TAB 118 m²
1.05 DECK 145 m²
1.06 ENTRY 9 m²
1.12 AMENITIES 17 m²
1.14 KIDS ROOM 43 m²
1.15 MAIN ENTRY 29 m²
1.16 TERRACE 46 m²
1.19 DOSA 10 m²
1.23 CORRIDOR 7 m²
1.24 KITCHEN 87 m²
1.29 COLD ROOM 27 m²
GAMING ROOM 189 m²
SPORTS BAR ENTRY B
EX. DECK
EX. SPORTS BAR
EX. BISTRO BAR
GAMING ENTRY B
GAMING ENTRY A
ATM
DB-G
MP
DB-C
DB-A
DB-B
MSB
DET A

REV:	DESCRIPTION:	DATE:
B	TENDER	24/09/2026

ELECTRICAL DESIGN GROUP BRISBANE PTY LTD
ACN 092 710 793

TRADING AS:
ELECTRICAL DESIGN GROUP

THE COPYRIGHT OF THIS DRAWING REMAINS THE PROPERTY OF THE ELECTRICAL DESIGN GROUP.

USE FIGURED DIMENSIONS IN PREFERENCE TO SCALE.

ALL DIMENSIONS TO BE VERIFIED ONSITE.

ELECTRICAL DESIGN GROUP
ELECTRICAL BUILDING SERVICES CONSULTANTS
BRISBANE GOLD COAST

P.O.Box 15, Sherwood Q.4075
Phone: (07) 3278 4375
Email: brisbane@edg.net.au
Web: www.edg.net.au

PROJECT:
CAPALABA TAVERN

30 OLD CLEVELAND ROAD, CAPALABA, QUEENSLAND

DRAWING:
ELECTRICAL SERVICES
FLOOR PLAN

SCALE: 1:100 UNO AT A1

PROJECT NO:	DRAWING NO:	REVISION:
C3843a	E03	B