
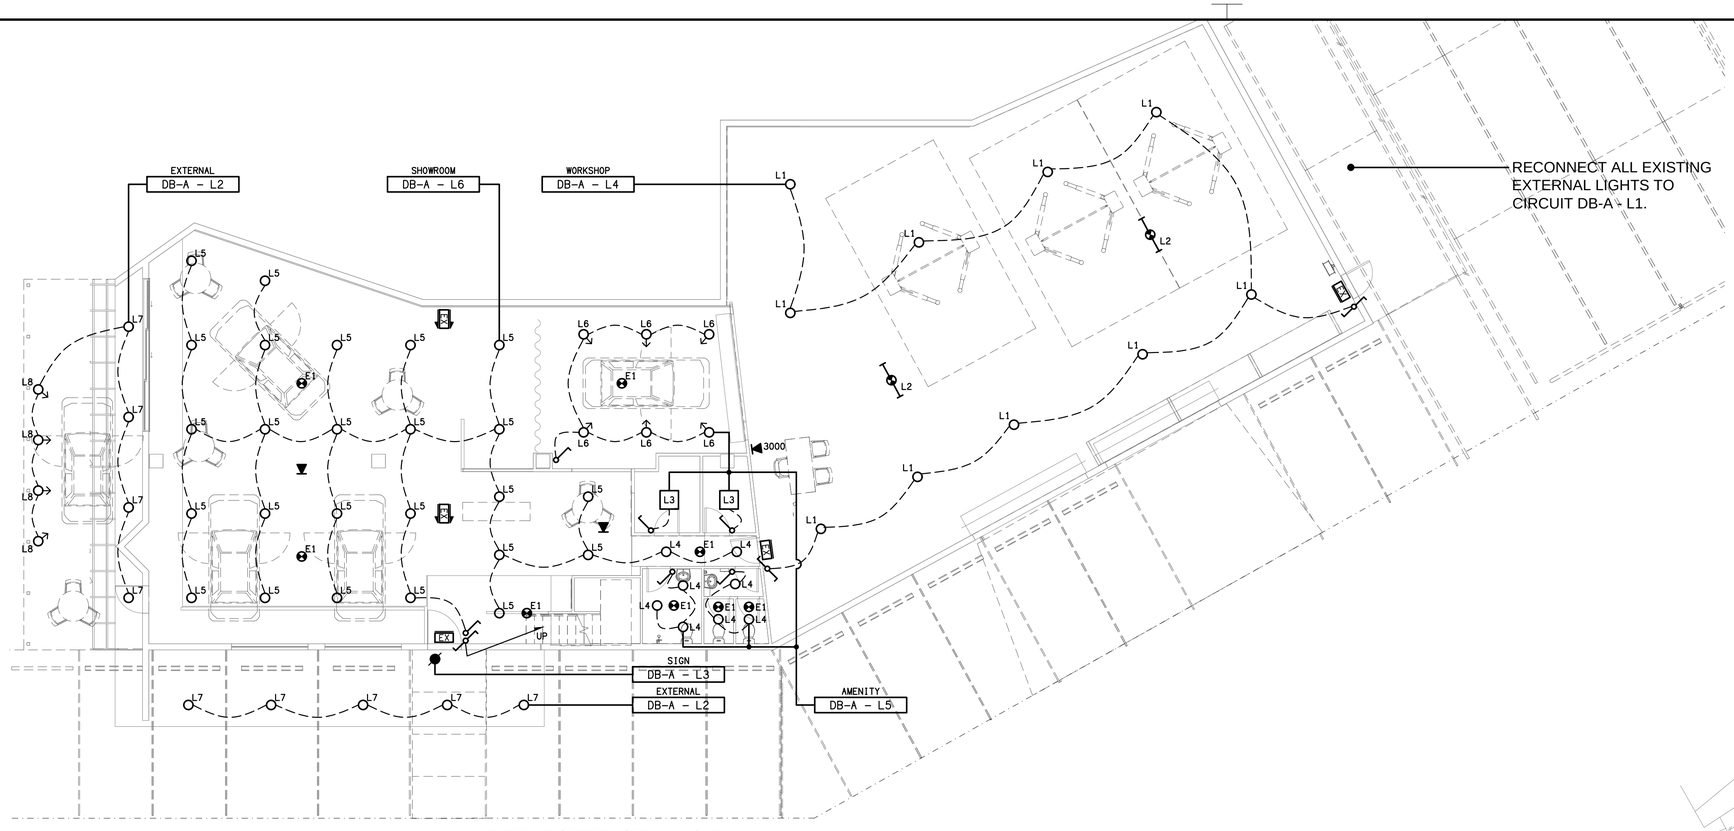


REFLECTED CEILING PLAN

GROUND LEVEL

SCALE 1:100

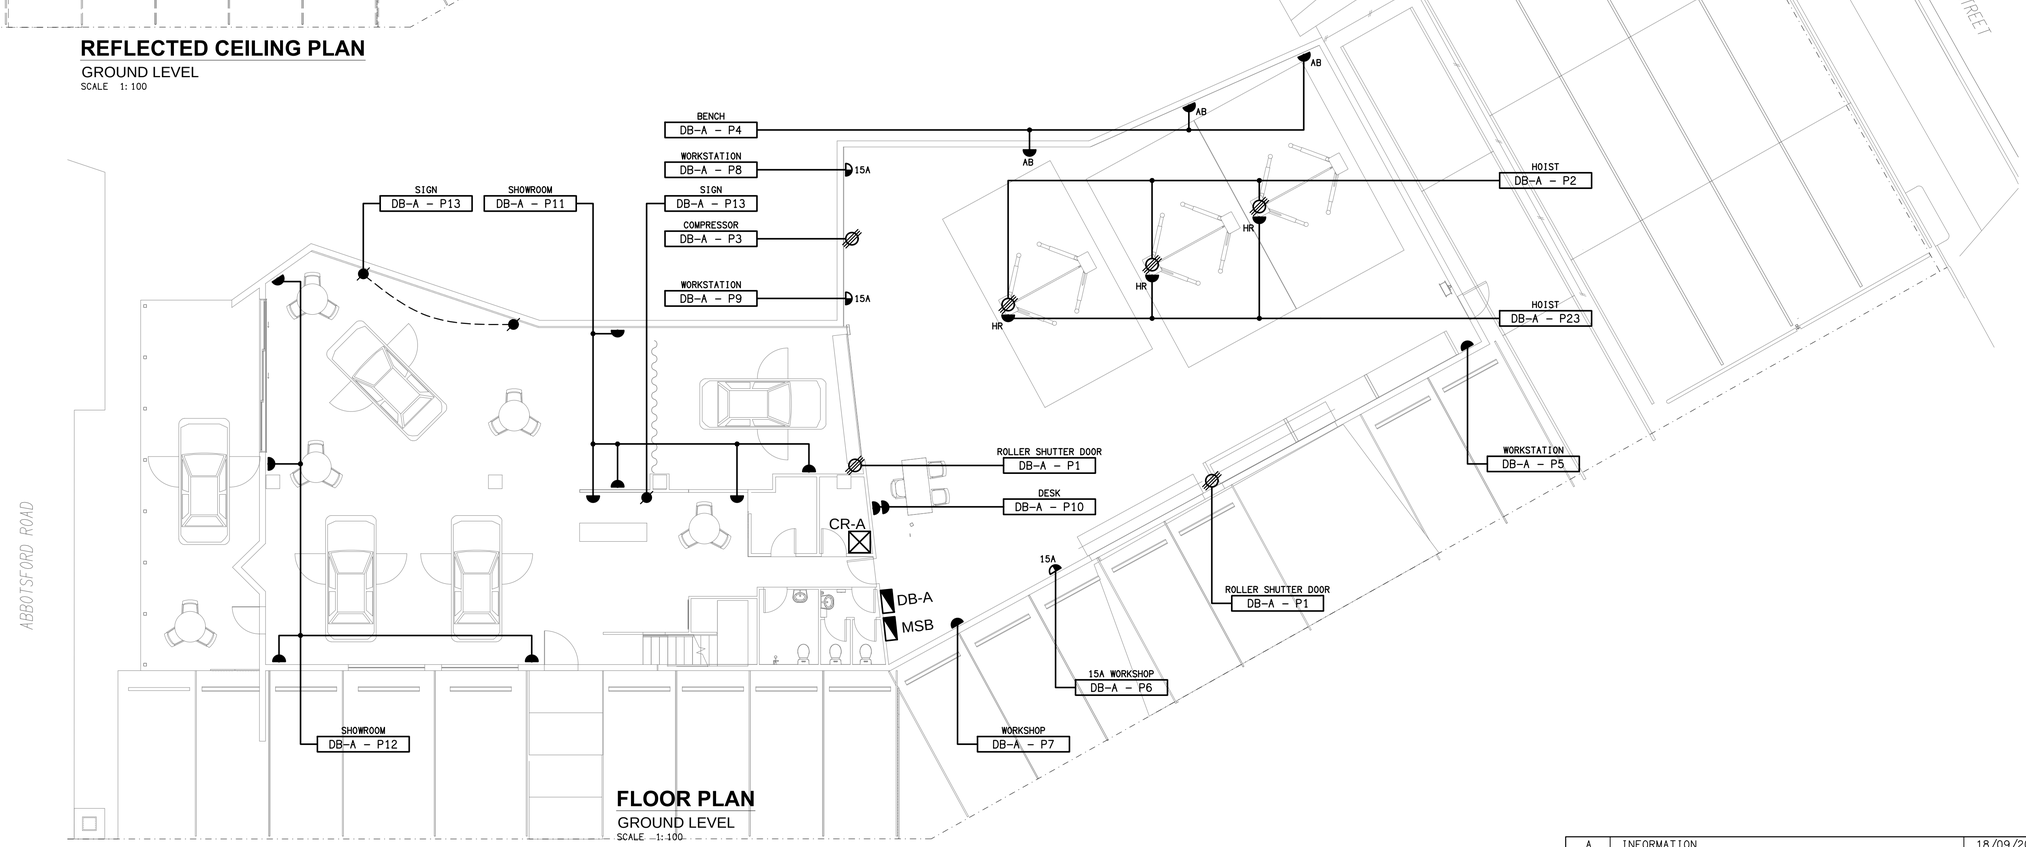

FLOOR PLAN

GROUND LEVEL

SCALE 1:100

REV:	DESCRIPTION:	DATE:
A	INFORMATION	18/09/2026

ELECTRICAL DESIGN GROUP BRISBANE PTY LTD
ACN 092 710 793

TRADING AS:
ELECTRICAL DESIGN GROUP

THE COPYRIGHT OF THIS DRAWING REMAINS THE PROPERTY OF THE ELECTRICAL DESIGN GROUP.

USE FIGURED DIMENSIONS IN PREFERENCE TO SCALE.

ALL DIMENSIONS TO BE VERIFIED ONSITE.

ELECTRICAL DESIGN GROUP
ELECTRICAL BUILDING SERVICES CONSULTANTS
BRISBANE GOLD COAST

P.O.Box 15, Sherwood Q.4075
Phone: 0418 893 338
Email: brisbane@edg.net.au
Web: www.edg.net.au

PROJECT:
248 ABBOTSFORD ROAD, BOWEN HILLS

BRISBANE

DRAWING:
ELECTRICAL SERVICES
GROUND LEVEL PLANS

SCALE: 1:100 AT A1

PROJECT NO:	DRAWING NO:	REVISION:
C3853a	E03	A