


**DETAIL A**
TAB WALL ELEVATION
SCALE 1:50

**EXISTING ELECTRICAL FLOOR SERVICES WITHIN THIS AREA ARE TO REMAIN AS IS, UNLESS NOTED OTHERWISE.**


**EXISTING ELECTRICAL FLOOR SERVICES WITHIN THIS AREA ARE TO REMAIN AS IS, UNLESS NOTED OTHERWISE.**

**REFER TO DRAWING C3584a-E10.dwg FOR THE GAMING ROOM PLAN WITHIN THIS AREA.**

**REFER TO DRAWING C3584a-E08.dwg FOR THE BEER GARDEN PLAN WITHIN THIS AREA.**

**EXISTING ELECTRICAL FLOOR SERVICES WITHIN THIS AREA ARE TO REMAIN AS IS, UNLESS NOTED OTHERWISE.**

**EXISTING ELECTRICAL FLOOR SERVICES WITHIN THIS AREA ARE TO REMAIN AS IS, UNLESS NOTED OTHERWISE.**

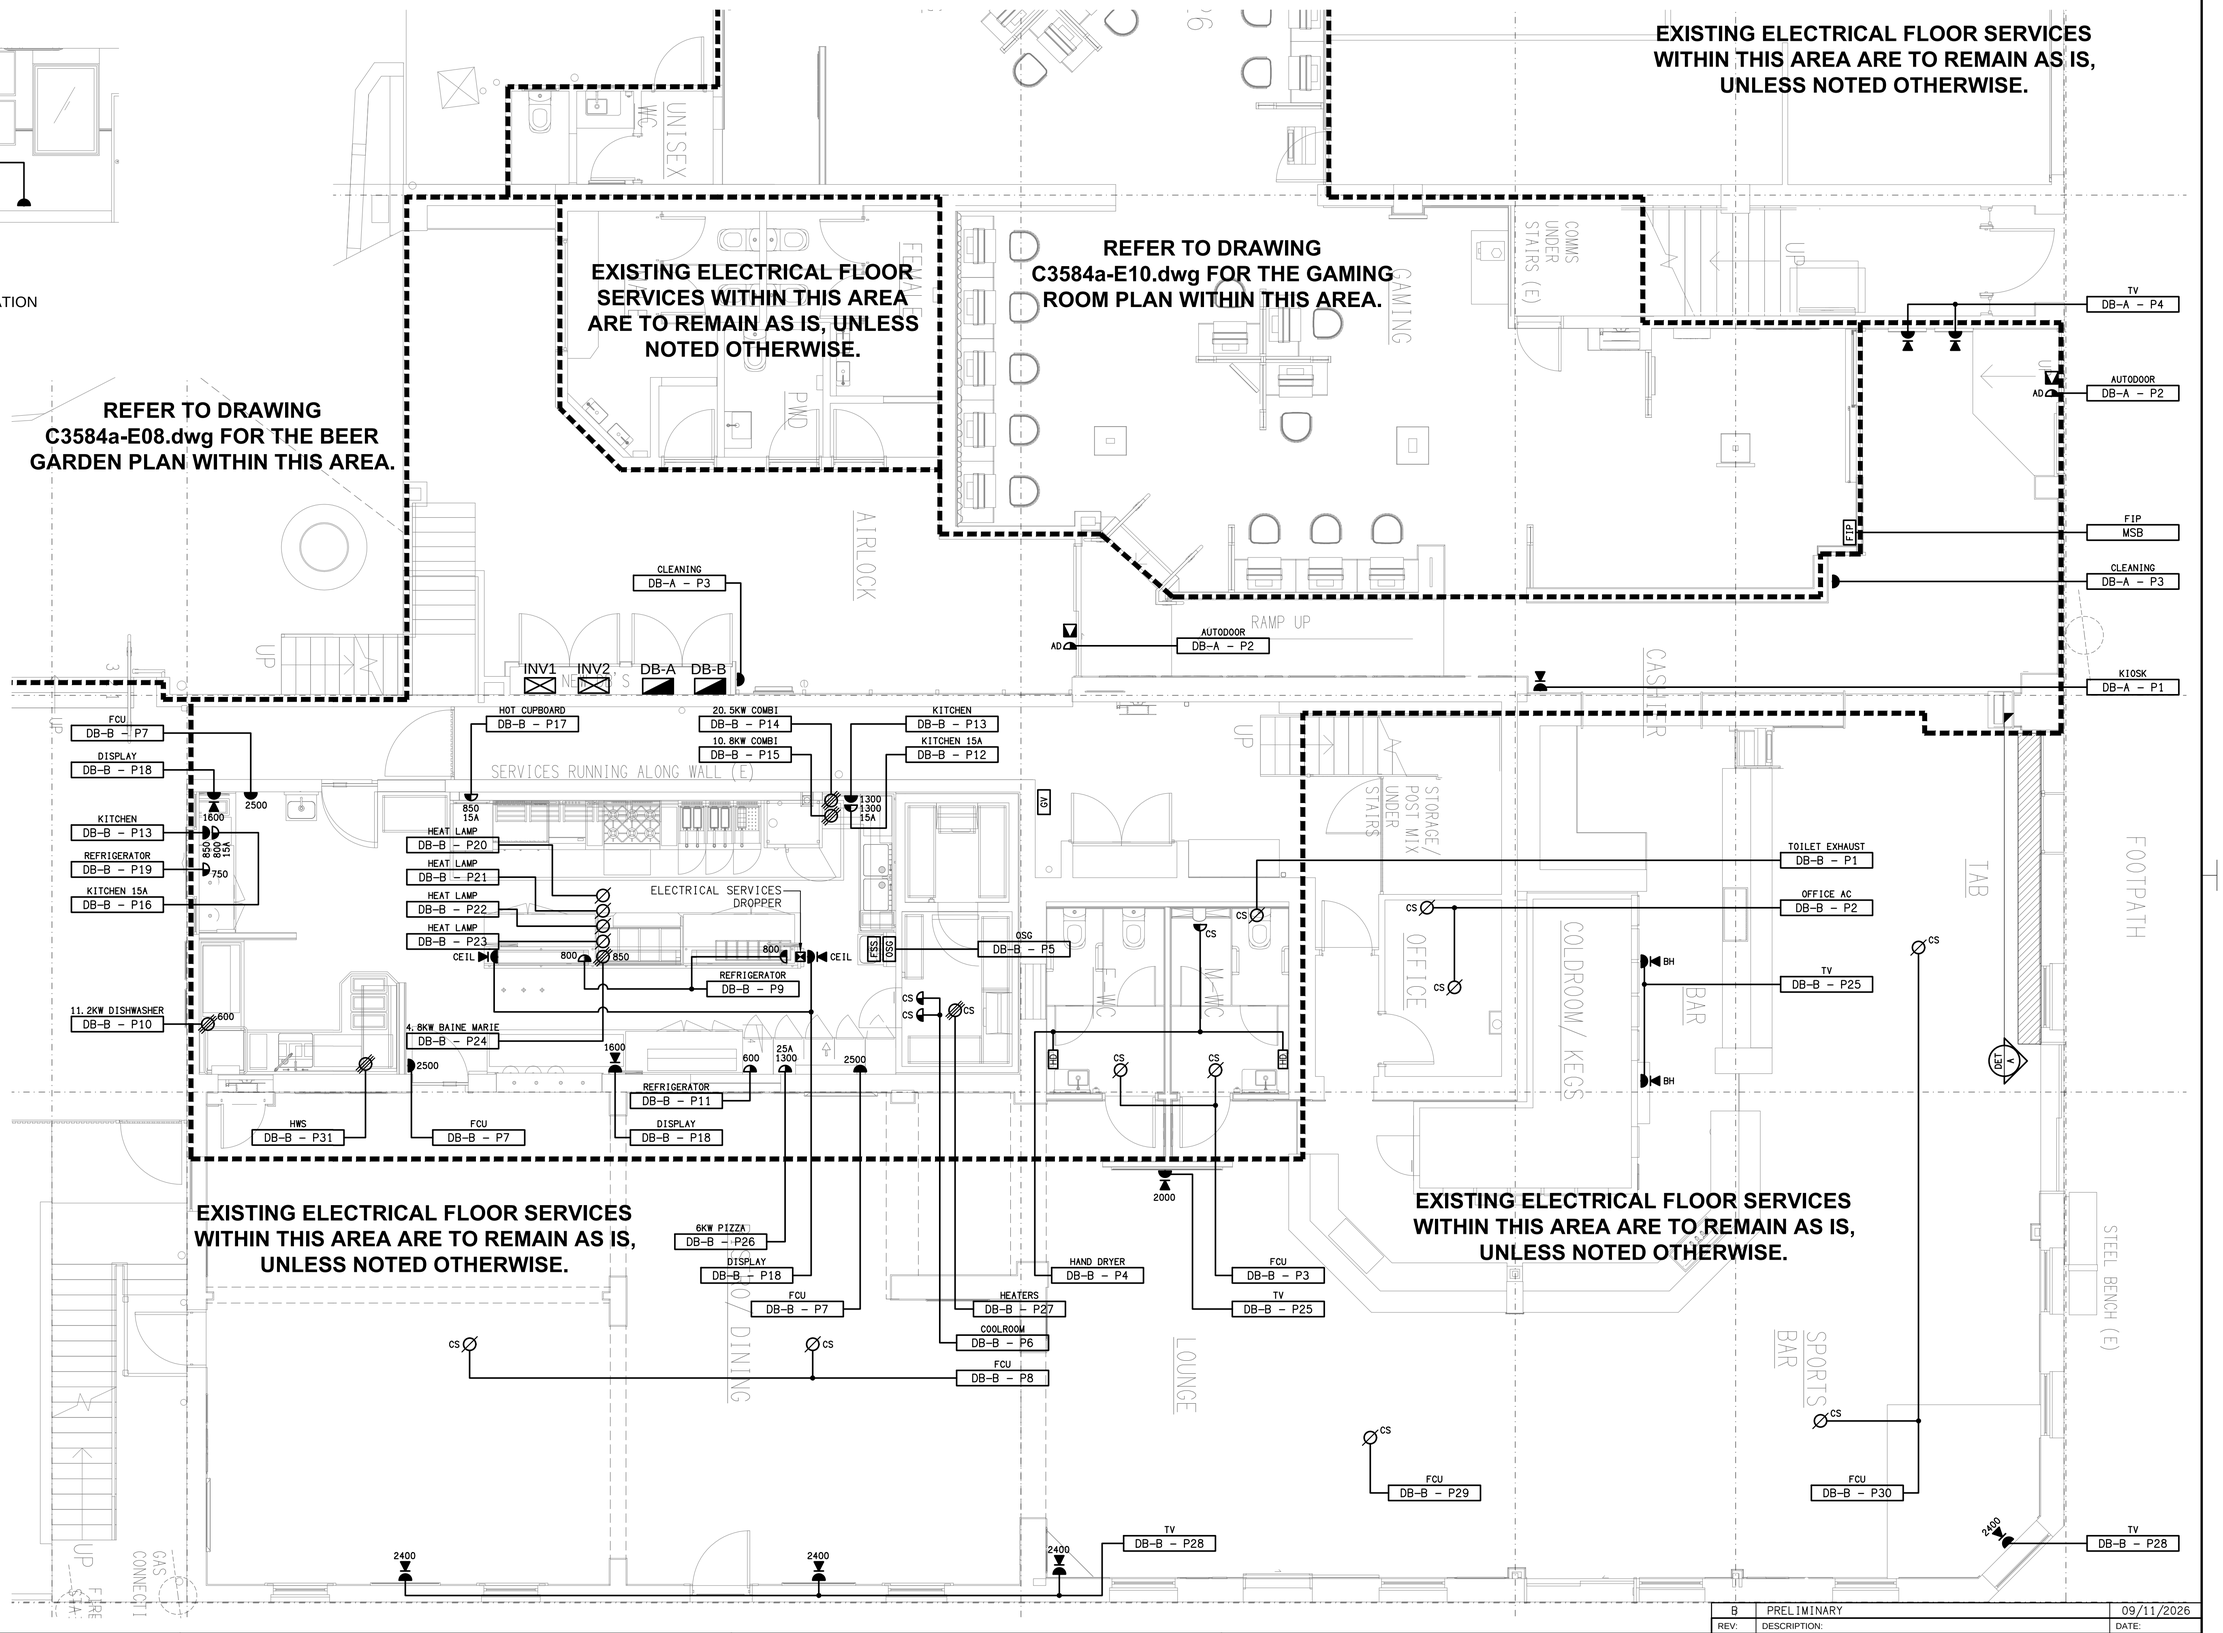


| REV: | DESCRIPTION: | DATE: |
|---|---|---|
| B | PRELIMINARY | 09/11/2026 |

ELECTRICAL DESIGN GROUP BRISBANE
PTY LTD
ACN 092 710 793

TRADING AS:
ELECTRICAL DESIGN GROUP

THE COPYRIGHT OF THIS DRAWING REMAINS THE PROPERTY OF THE ELECTRICAL DESIGN GROUP.

USE FIGURED DIMENSIONS IN PREFERENCE TO SCALE.

ALL DIMENSIONS TO BE VERIFIED ONSITE.

**ELECTRICAL DESIGN GROUP**
ELECTRICAL BUILDING SERVICES CONSULTANTS
BRISBANE GOLD COAST

P.O.Box 15, Sherwood Q.4075
Phone: (07) 3278 4375
Email: brisbane@edg.net.au
Web: www.edg.net.au

PROJECT:
METROPOLE HOTEL, PROSERPINE

74, 78 & 82 MAIN STREET, PROSERPINE, QUEENSLAND

DRAWING:
**ELECTRICAL SERVICES**
HOTEL FLOOR PLAN

| SCALE: | AT | PROJECT NO: | DRAWING NO: | REVISION: |
|---|---|---|---|---|
| 1:50 | A1 | C3584a | E05 | B |