
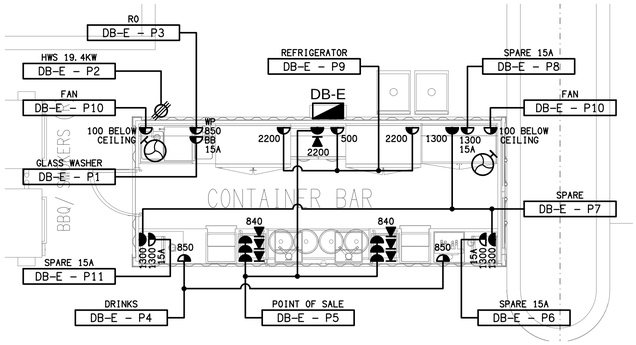


FLOOR PLAN

CAN BAR LAYOUT


SCALE 1: 50

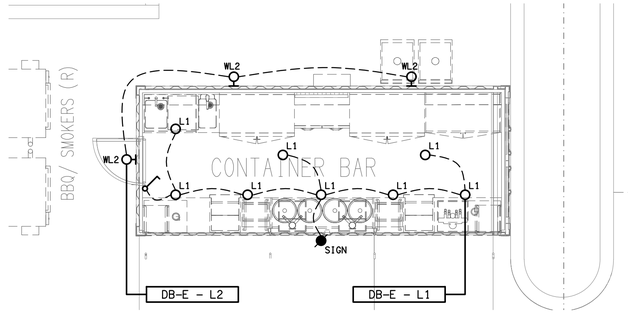

REFLECTED CEILING PLAN

CAN BAR LAYOUT


SCALE 1: 50

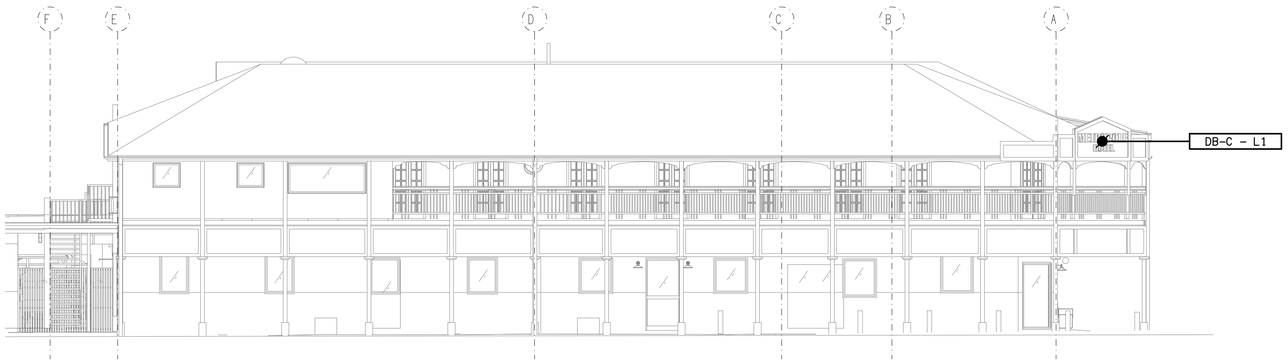

CHAPMAN STREET

EXTERNAL BUILDING ELEVATION

SCALE 1: 100

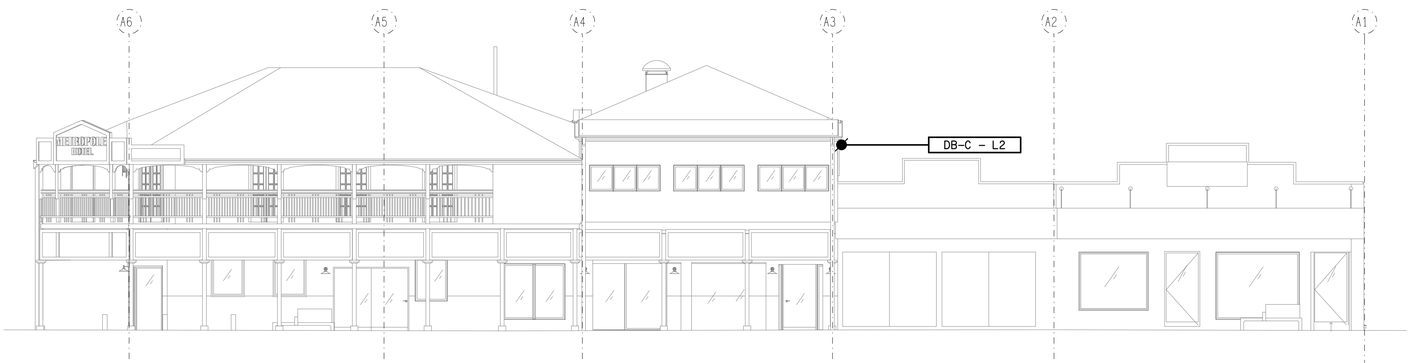

MAIN STREET

EXTERNAL BUILDING ELEVATION

SCALE 1: 100

REV:	DESCRIPTION:	DATE:
B	PRELIMINARY	09/11/2026

ELECTRICAL DESIGN GROUP BRISBANE PTY LTD
ACN 092 710 793

TRADING AS:
ELECTRICAL DESIGN GROUP

THE COPYRIGHT OF THIS DRAWING REMAINS THE PROPERTY OF THE ELECTRICAL DESIGN GROUP.

USE FIGURED DIMENSIONS IN PREFERENCE TO SCALE.

ALL DIMENSIONS TO BE VERIFIED ONSITE.

ELECTRICAL DESIGN GROUP
ELECTRICAL BUILDING SERVICES CONSULTANTS
BRISBANE GOLD COAST

P.O.Box 15, Sherwood Q.4075
Phone: (07) 3278 4375
Email: brisbane@edg.net.au
Web: www.edg.net.au

PROJECT:
METROPOLE HOTEL, PROSERPINE

74, 78 & 82 MAIN STREET, PROSERPINE, QUEENSLAND

DRAWING:
ELECTRICAL SERVICES
CAN BAR PLANS & EXTERNAL ELEVATIONS

SCALE: 1:50 & 100 AT A1

PROJECT NO: **C3584a**
DRAWING NO: **E07**
REVISION: **B**