
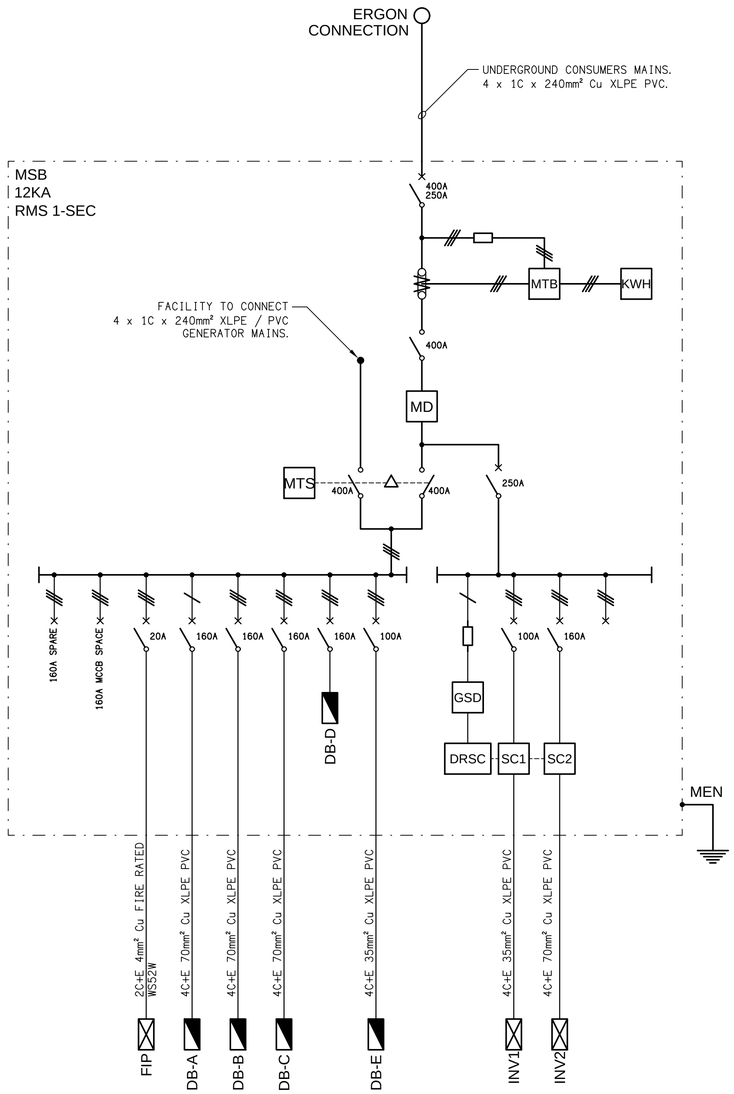


SCHEMATIC

MSB CONFIGURATION


NOT TO SCALE

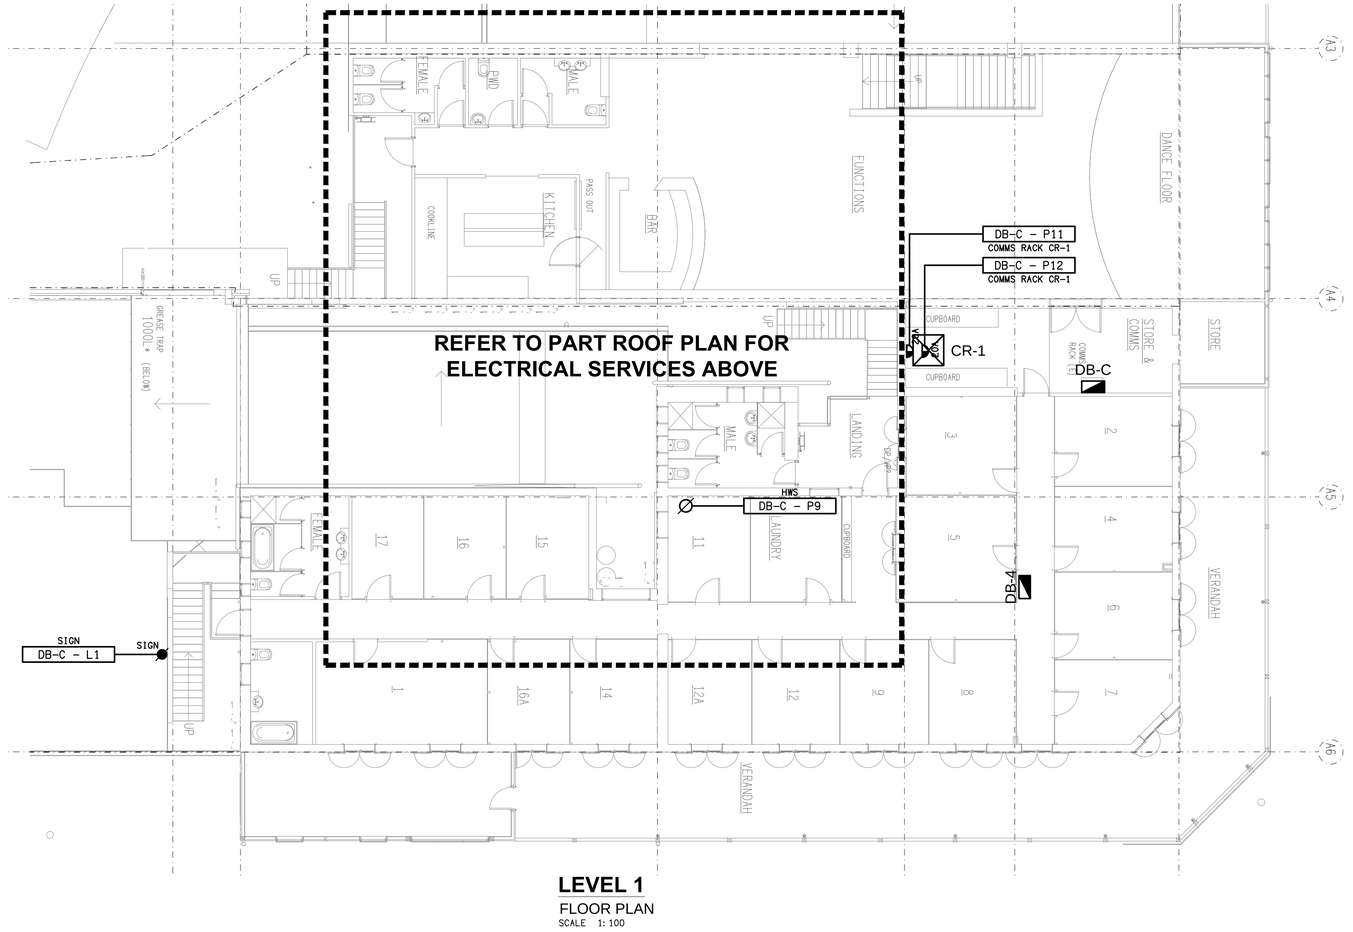

LEVEL 1

FLOOR PLAN

SCALE 1: 100

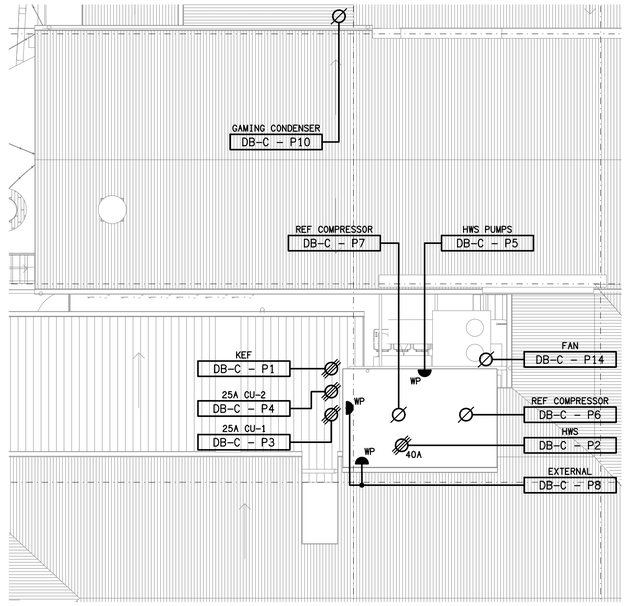

ROOF LEVEL

PART FLOOR PLAN

SCALE 1: 100

REV:	DESCRIPTION:	DATE:
B	PRELIMINARY	09/11/2026

ELECTRICAL DESIGN GROUP BRISBANE PTY LTD
ACN 092 710 793

TRADING AS:
ELECTRICAL DESIGN GROUP

THE COPYRIGHT OF THIS DRAWING REMAINS THE PROPERTY OF THE ELECTRICAL DESIGN GROUP.

USE FIGURED DIMENSIONS IN PREFERENCE TO SCALE.

ALL DIMENSIONS TO BE VERIFIED ONSITE.

ELECTRICAL DESIGN GROUP
ELECTRICAL BUILDING SERVICES CONSULTANTS
BRISBANE GOLD COAST

P.O.Box 15, Sherwood Q.4075
Phone: (07) 3278 4375
Email: brisbane@edg.net.au
Web: www.edg.net.au

PROJECT:
METROPOLE HOTEL, PROSERPINE

74, 78 & 82 MAIN STREET, PROSERPINE, QUEENSLAND

DRAWING:
ELECTRICAL SERVICES
LEVEL 1 & MSB SCHEMATIC

SCALE: 1:100 UNO AT A1

PROJECT NO:	DRAWING NO:	REVISION:
C3584a	E09	B