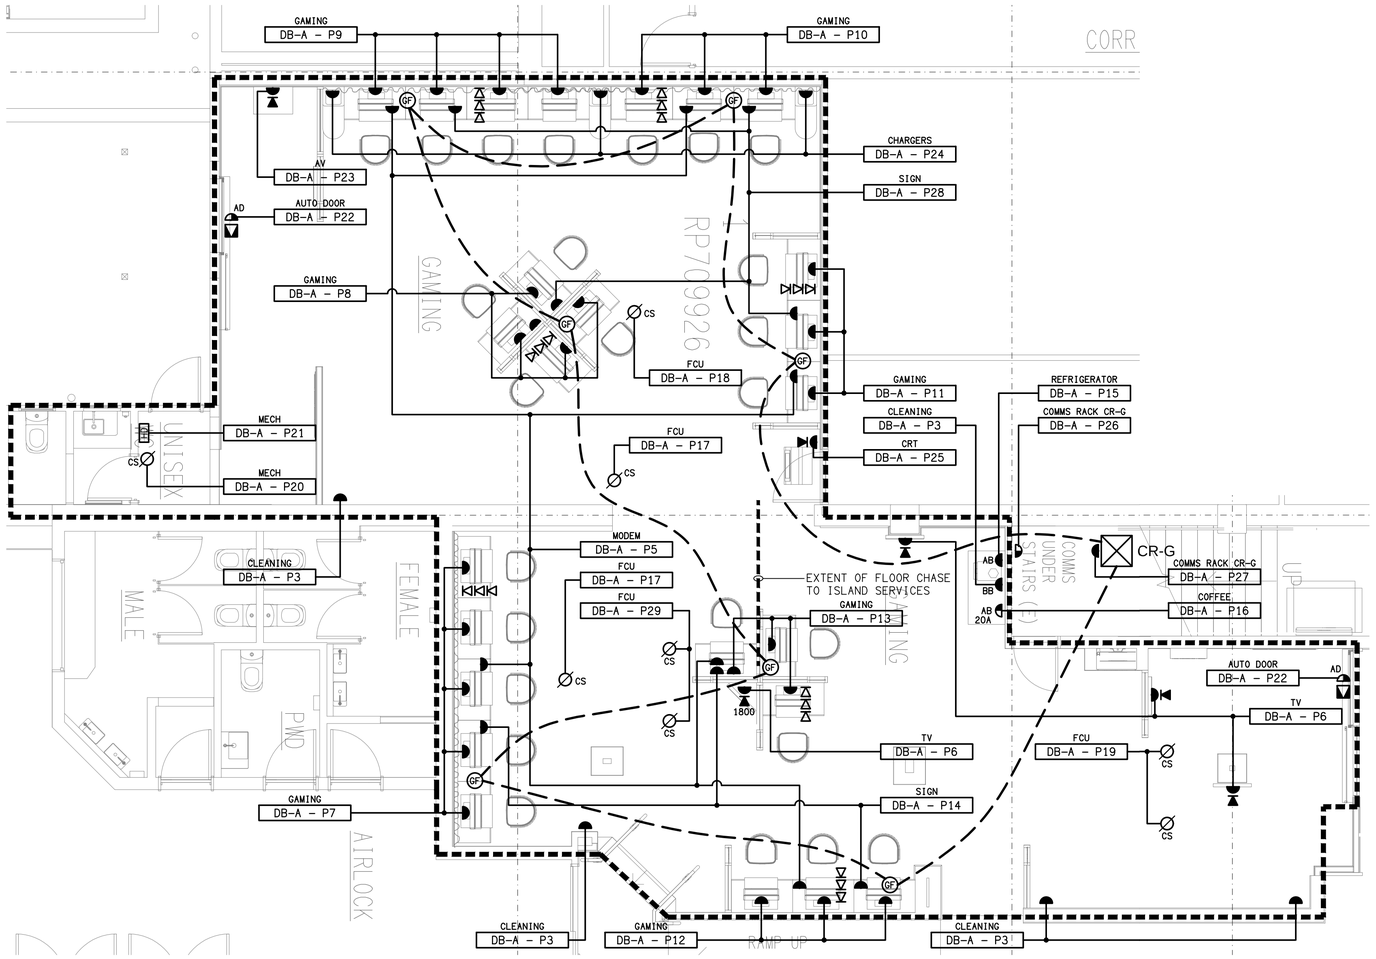


FLOOR PLAN

GAMING ROOM

SCALE 1:50

REFLECTED CEILING PLAN

GAMING ROOM

SCALE 1:50

REV:	DESCRIPTION:	DATE:
A	PRELIMINARY	09/11/2026

ELECTRICAL DESIGN GROUP BRISBANE PTY LTD
ACN 092 710 793

TRADING AS:
ELECTRICAL DESIGN GROUP

THE COPYRIGHT OF THIS DRAWING REMAINS THE PROPERTY OF THE ELECTRICAL DESIGN GROUP.

USE FIGURED DIMENSIONS IN PREFERENCE TO SCALE.

ALL DIMENSIONS TO BE VERIFIED ONSITE.

ELECTRICAL DESIGN GROUP

ELECTRICAL BUILDING SERVICES CONSULTANTS

BRISBANE GOLD COAST

P.O.Box 15, Sherwood Q.4075
Phone: (07) 3278 4375
Email: brisbane@edg.net.au
Web: www.edg.net.au

PROJECT:
METROPOLE HOTEL, PROSERPINE

74, 78 & 82 MAIN STREET, PROSERPINE, QUEENSLAND

DRAWING:
ELECTRICAL SERVICES
GAMING ROOM PLANS

SCALE:	AT	PROJECT NO:	DRAWING NO:	REVISION:
1:50	A1	C3584a	E10	A