
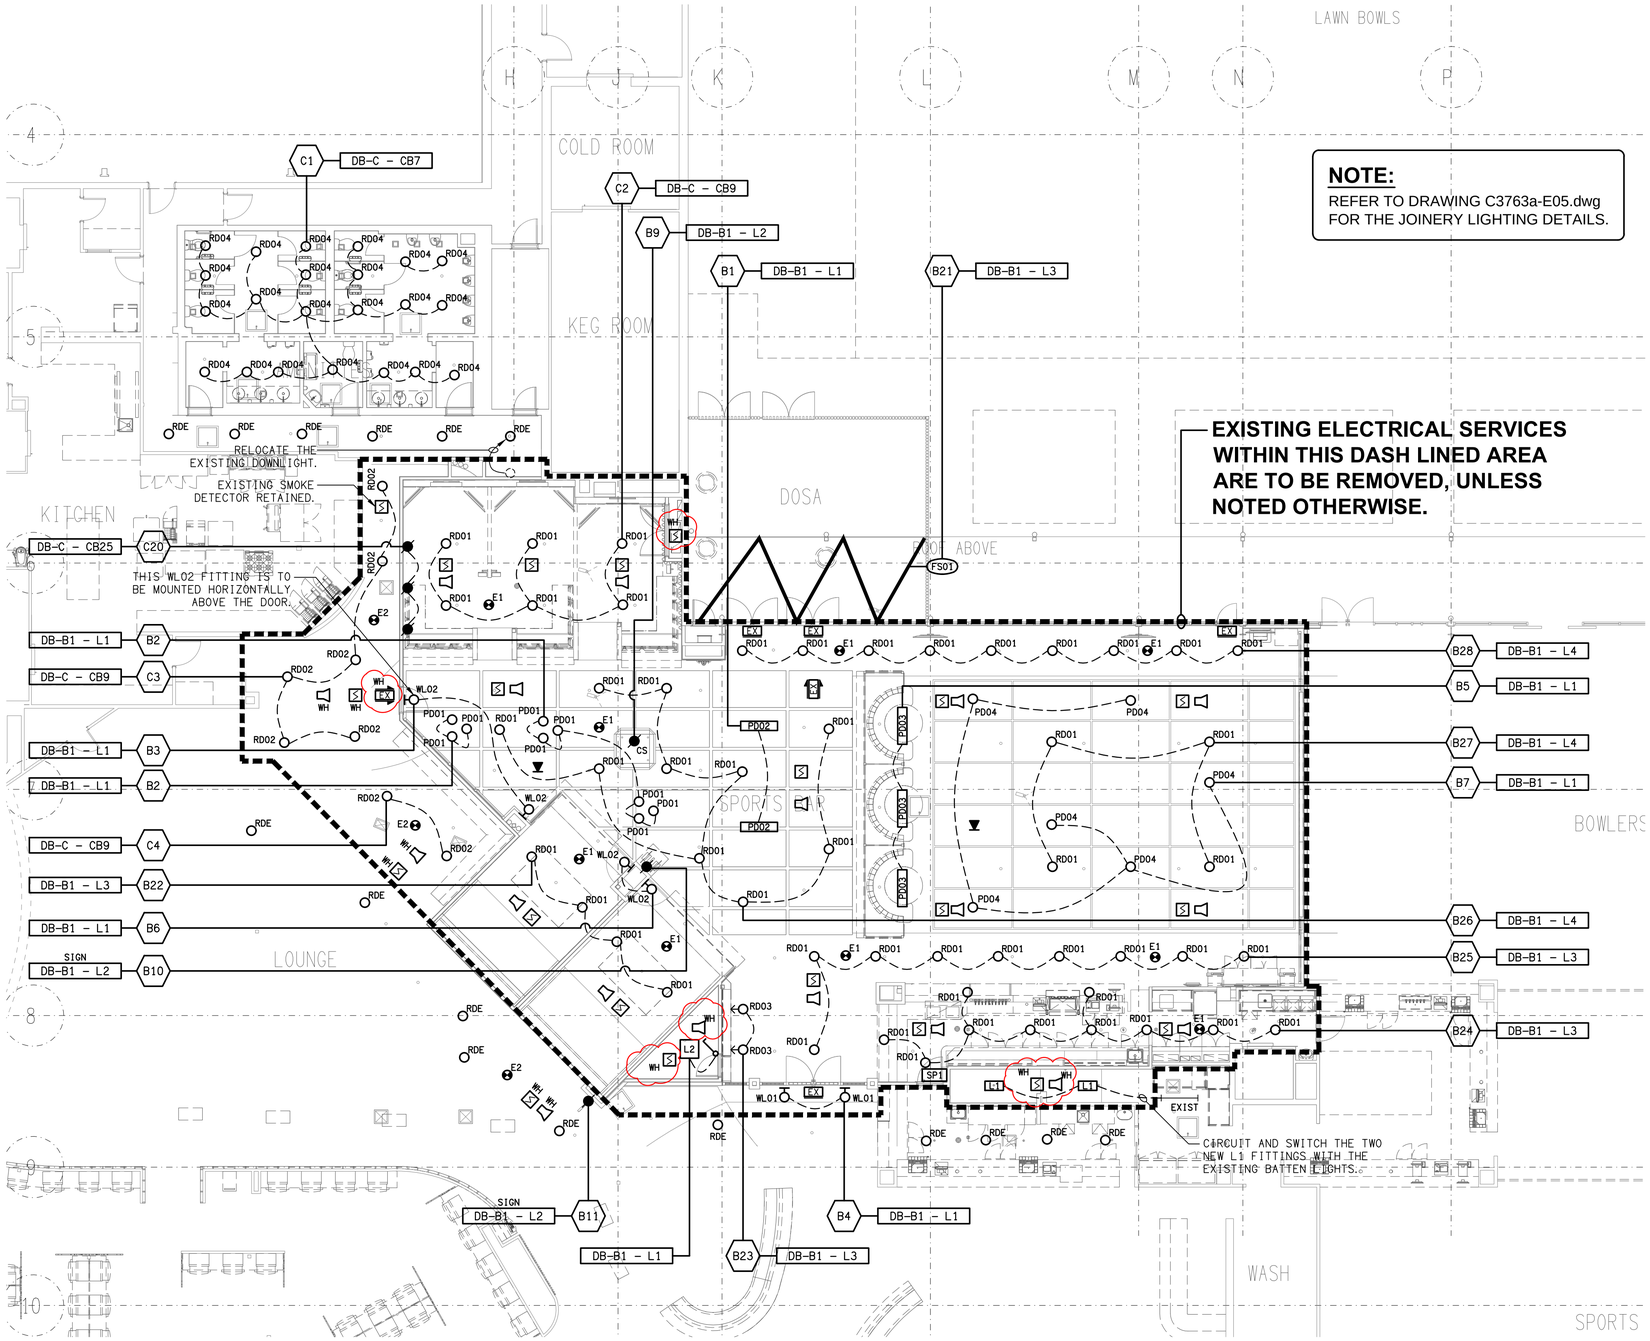


NOTE:
REFER TO DRAWING C3763a-E05.dwg FOR THE JOINERY LIGHTING DETAILS.

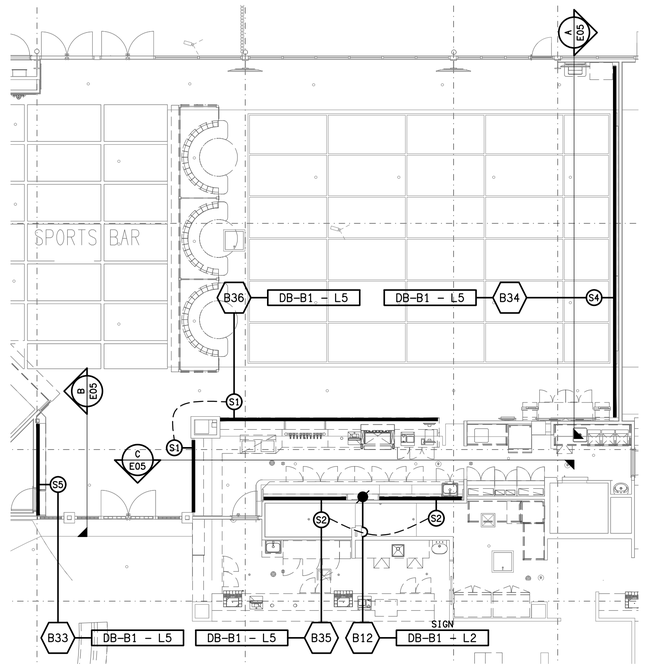

PART PLAN
JOINERY LIGHTING
SCALE 1: 100

REV:	DESCRIPTION:	DATE:
C	TENDER	04/11/2026

ELECTRICAL DESIGN GROUP BRISBANE PTY LTD
ACN 092 710 793

TRADING AS:
ELECTRICAL DESIGN GROUP

THE COPYRIGHT OF THIS DRAWING REMAINS THE PROPERTY OF THE ELECTRICAL DESIGN GROUP.

USE FIGURED DIMENSIONS IN PREFERENCE TO SCALE.

ALL DIMENSIONS TO BE VERIFIED ONSITE.

ELECTRICAL DESIGN GROUP
ELECTRICAL BUILDING SERVICES CONSULTANTS
BRISBANE GOLD COAST

P.O.Box 15, Sherwood Qld 4075
Phone: 0418 893 338
Email: brisbane@edg.net.au
Web: www.edg.net.au

PROJECT:
REDLANDS SPORTING CLUB - STAGE 2

ANSON ROAD, WELLINGTON POINT, QUEENSLAND

DRAWING:
ELECTRICAL SERVICES
REFLECTED CEILING PLAN

SCALE:	AT	PROJECT NO:	DRAWING NO:	REVISION:
1:100	A1	C3763a	E04	C