
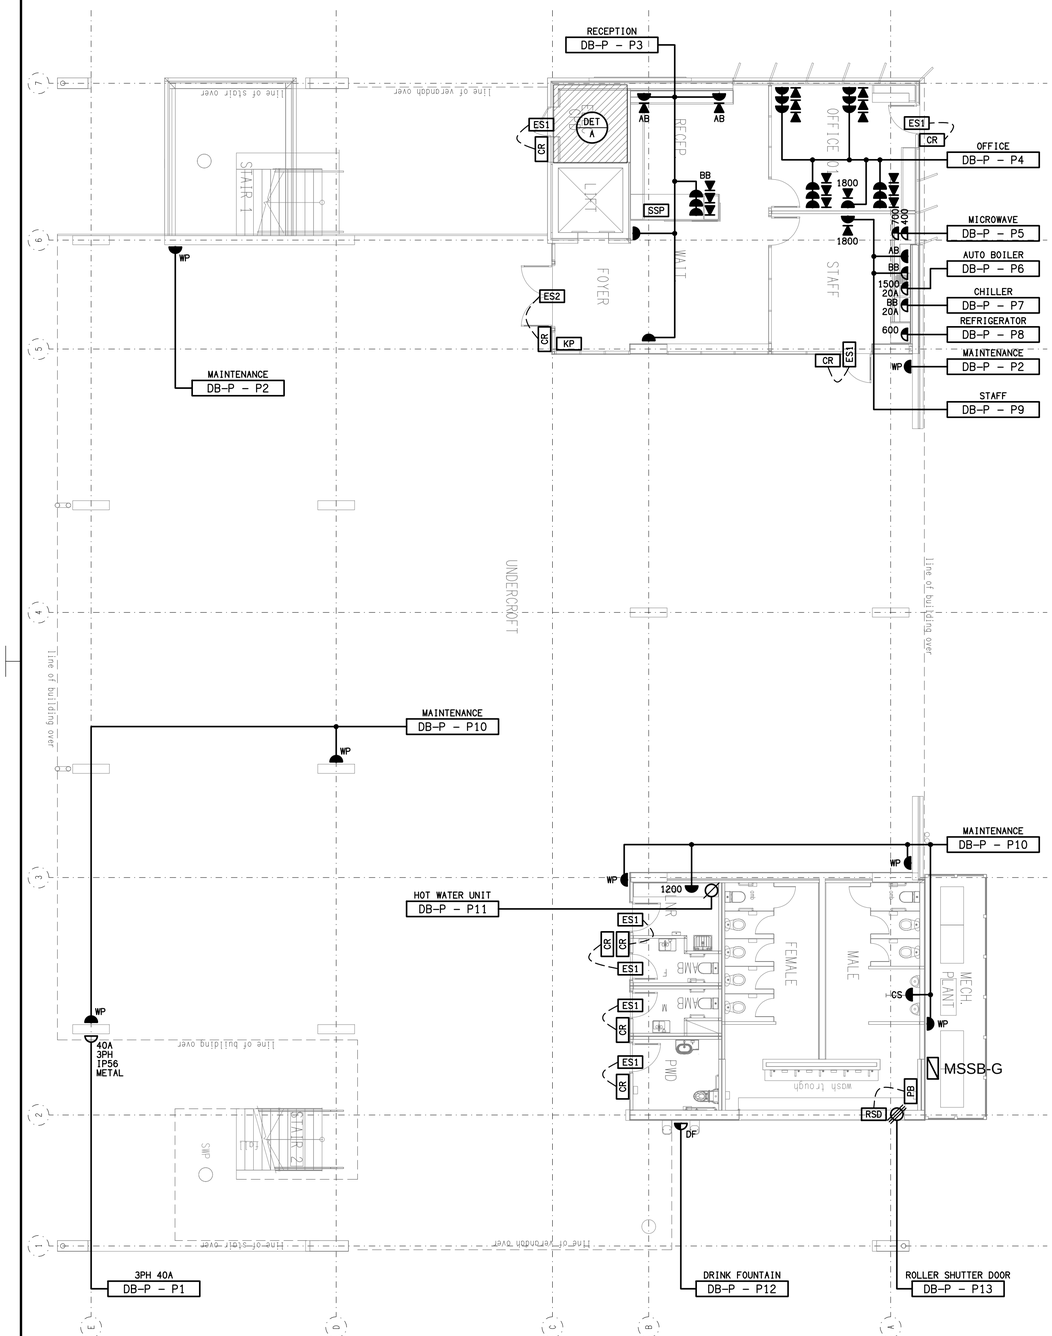


FLOOR PLAN

GROUND LEVEL PRIMARY BUILDING


SCALE 1: 100

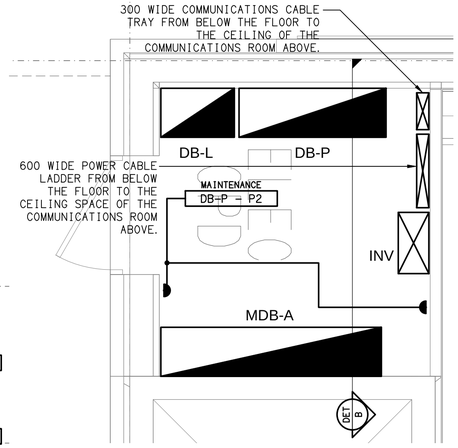

DETAIL A

ELECTRICAL ROOM FLOOR PLAN


SCALE 1: 25

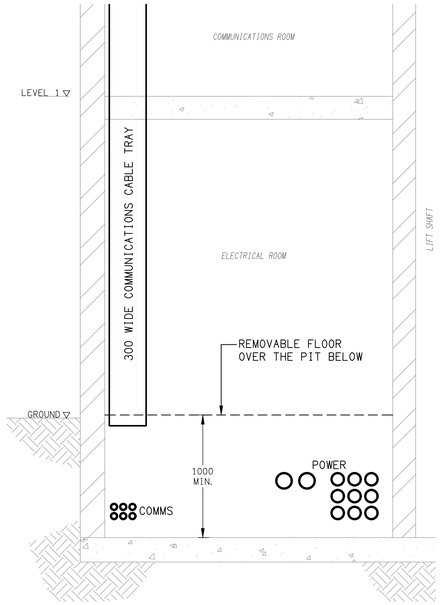

DETAIL B

ELECTRICAL ROOM SECTION

SCALE 1: 25

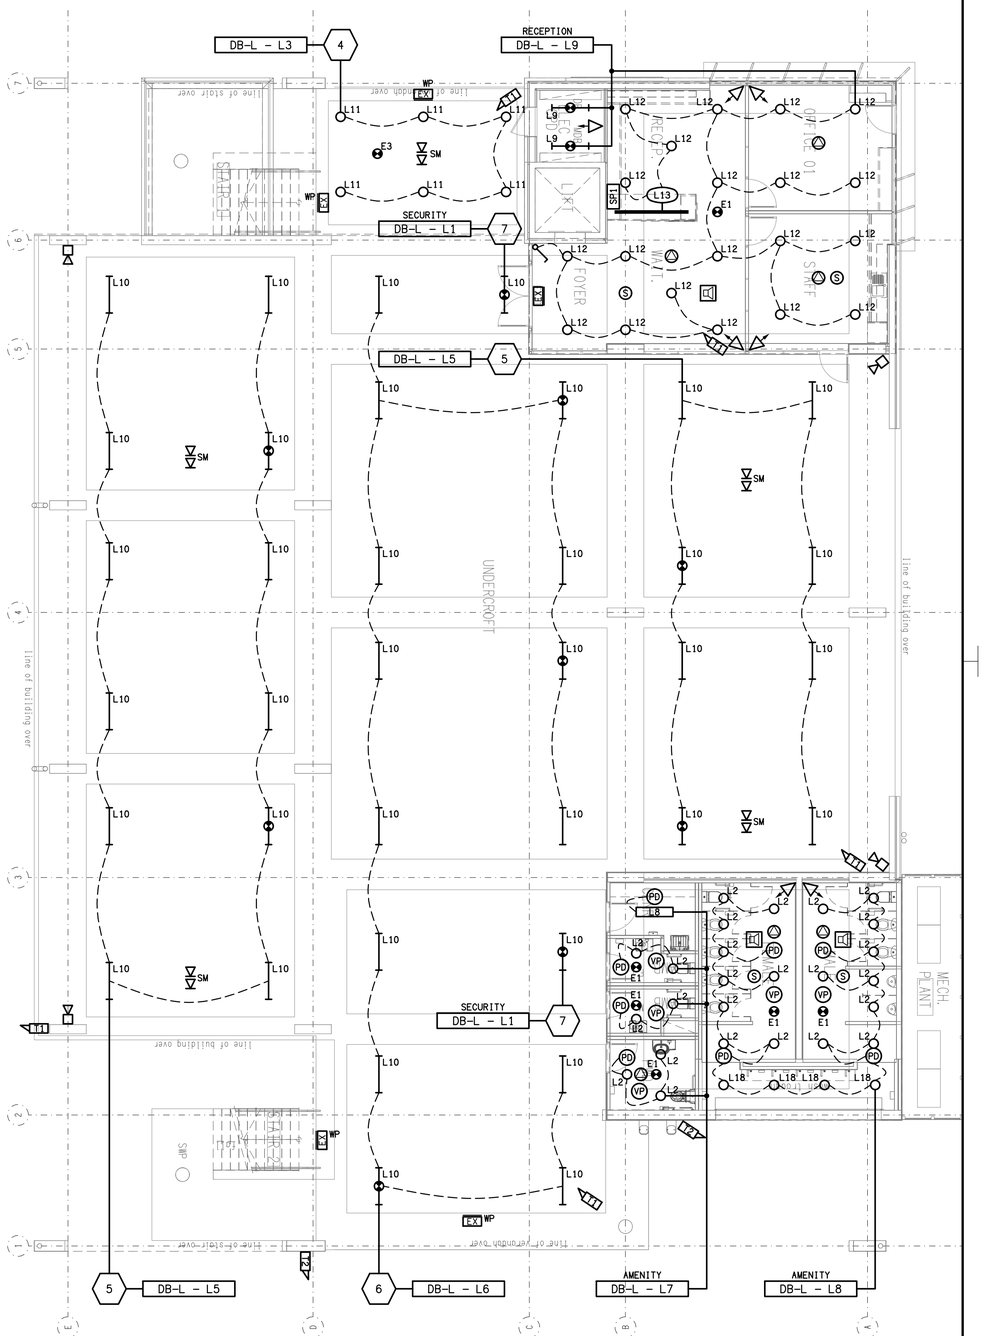

REFLECTED CEILING PLAN

GROUND LEVEL PRIMARY BUILDING

SCALE 1: 100

REV:	DESCRIPTION:	DATE:
E	TENDER	29/10/2026

ELECTRICAL DESIGN GROUP BRISBANE PTY LTD
ACN 092 710 793

TRADING AS:
ELECTRICAL DESIGN GROUP

THE COPYRIGHT OF THIS DRAWING REMAINS THE PROPERTY OF THE ELECTRICAL DESIGN GROUP.

USE FIGURED DIMENSIONS IN PREFERENCE TO SCALE.

ALL DIMENSIONS TO BE VERIFIED ONSITE.

ELECTRICAL DESIGN GROUP
ELECTRICAL BUILDING SERVICES CONSULTANTS
BRISBANE GOLD COAST

P.O.Box 15, Sherwood Q.4075
Phone: (07) 3278 4375
Email: brisbane@edg.net.au
Web: www.edg.net.au

PROJECT:
KINGS CHRISTIAN COLLEGE WALLOON
PRIMARY WAL01

KARRABIN ROSEWOOD ROAD, WALLOON

DRAWING:
ELECTRICAL SERVICES
GROUND LEVEL PLANS

SCALE: 1:100 UNO AT A1

PROJECT NO:	DRAWING NO:	REVISION:
C3826a	E05	E