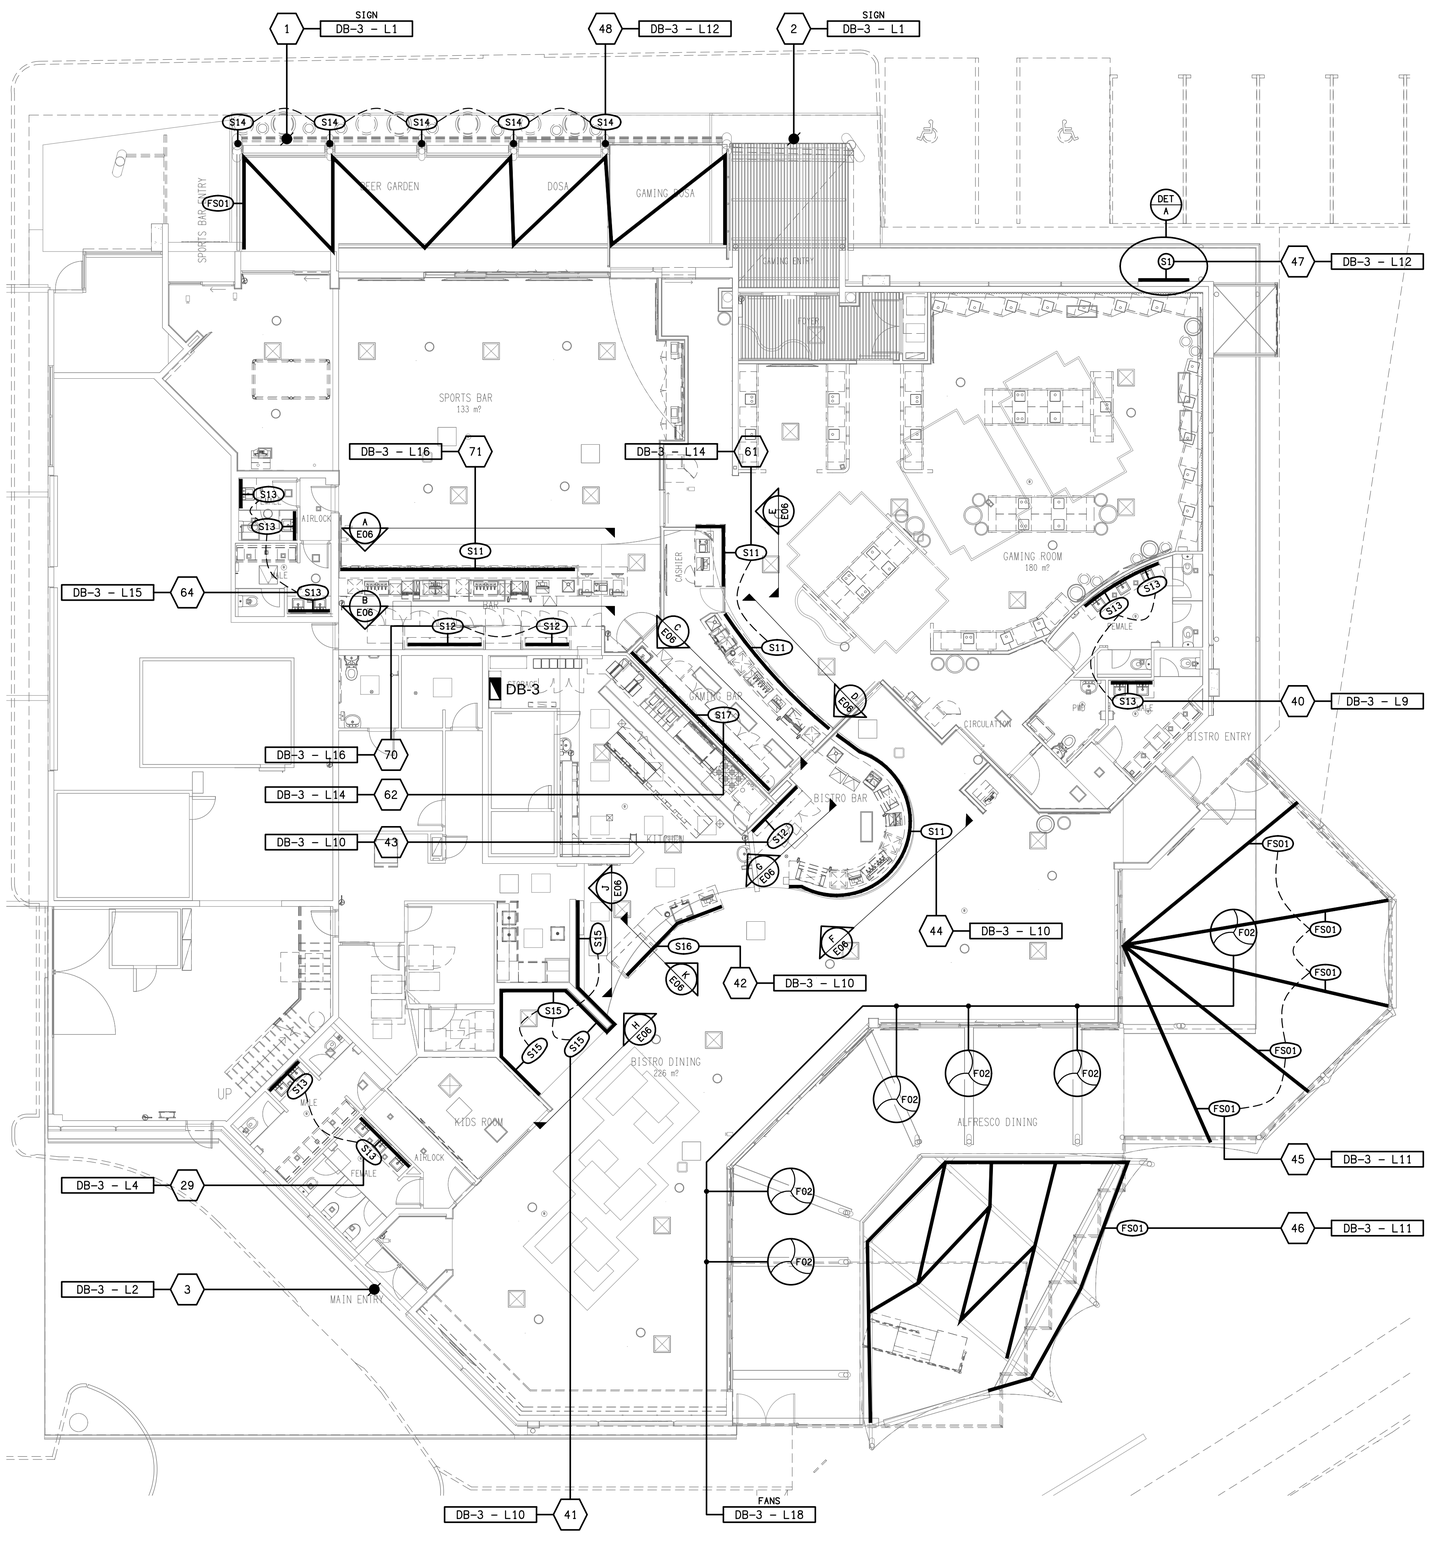
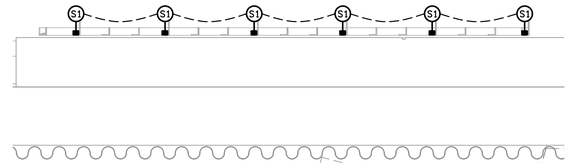


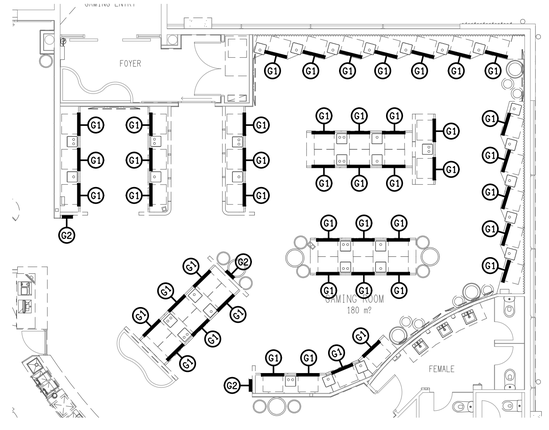

## DETAIL A

EXTERNAL FEATURE WALL PLAN

SCALE 1:10

**NOTE:**

(G1) GAMING MACHINE BASE AND
(G2) GAMING SCREEN LEDS WILL
BE BY THE GAMING ELECTRICIAN.




## GAMING ROOM

G1 & G2 LIGHTING BY GAMING ELECTRICIAN

SCALE 1:100

| REV: | DESCRIPTION: | DATE: |
|---|---|---|
| B | TENDER | 30/10/2026 |

ELECTRICAL DESIGN GROUP BRISBANE
PTY LTD
ACN 092 710 793

TRADING AS:
ELECTRICAL DESIGN GROUP

THE COPYRIGHT OF THIS DRAWING
REMAINS THE PROPERTY OF THE
ELECTRICAL DESIGN GROUP.

USE FIGURED DIMENSIONS
IN PREFERENCE TO SCALE.

ALL DIMENSIONS TO BE
VERIFIED ONSITE.

**ELECTRICAL DESIGN GROUP**
ELECTRICAL BUILDING SERVICES CONSULTANTS
BRISBANE GOLD COAST

P.O.Box 15, Sherwood Q.4075
Phone: (07) 3278 4375
Email: brisbane@edg.net.au
Web: www.edg.net.au

PROJECT:
VICTORIA POINT TAVERN

349-369 COLBURN AVENUE, VICTORIA POINT

DRAWING:
**ELECTRICAL SERVICES**
JOINERY & WALL LIGHTING PLAN

SCALE: 1:100 AT A1

| PROJECT NO: | DRAWING NO: | REVISION: |
|---|---|---|
| C3855a | E05 | B |