




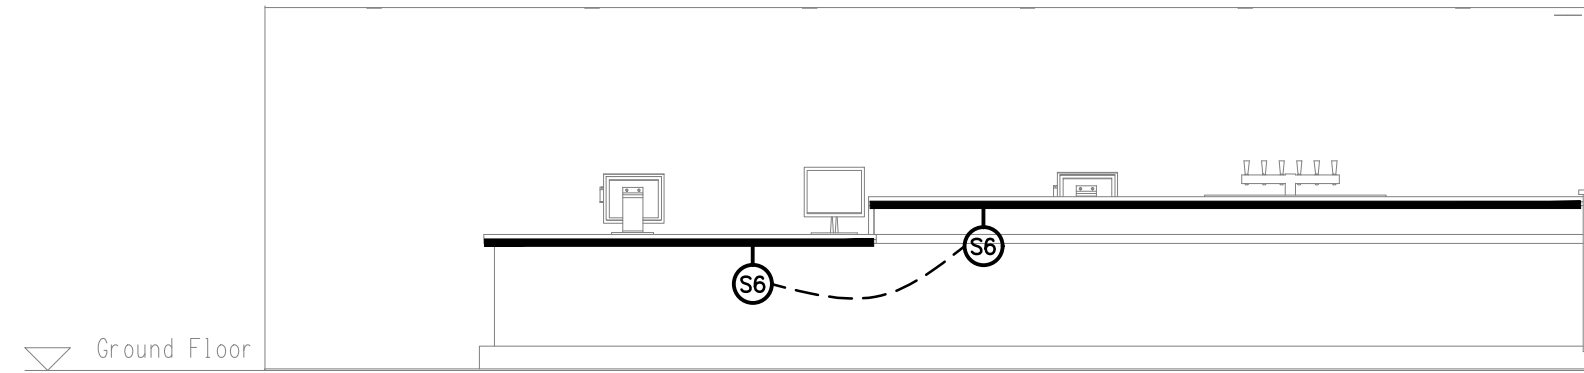


1 Bistro Bar Lighting Elevation
1 : 50

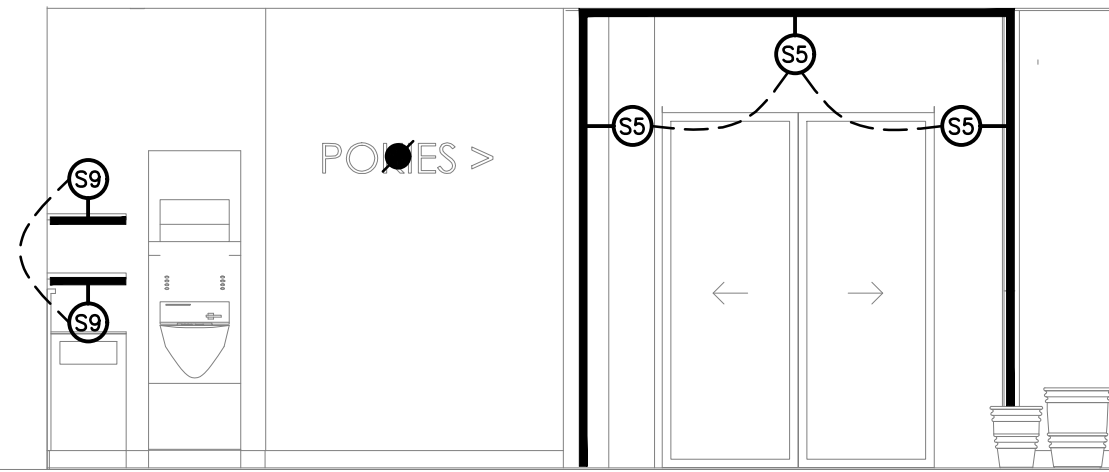


2 Sports Bar Gaming Entry Lighting Elevation
1 : 50

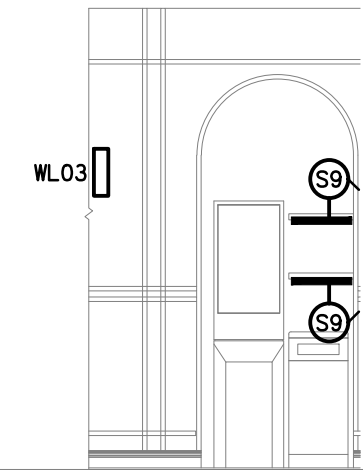


3 CRT Joinery Lighting Elevation
1 : 50

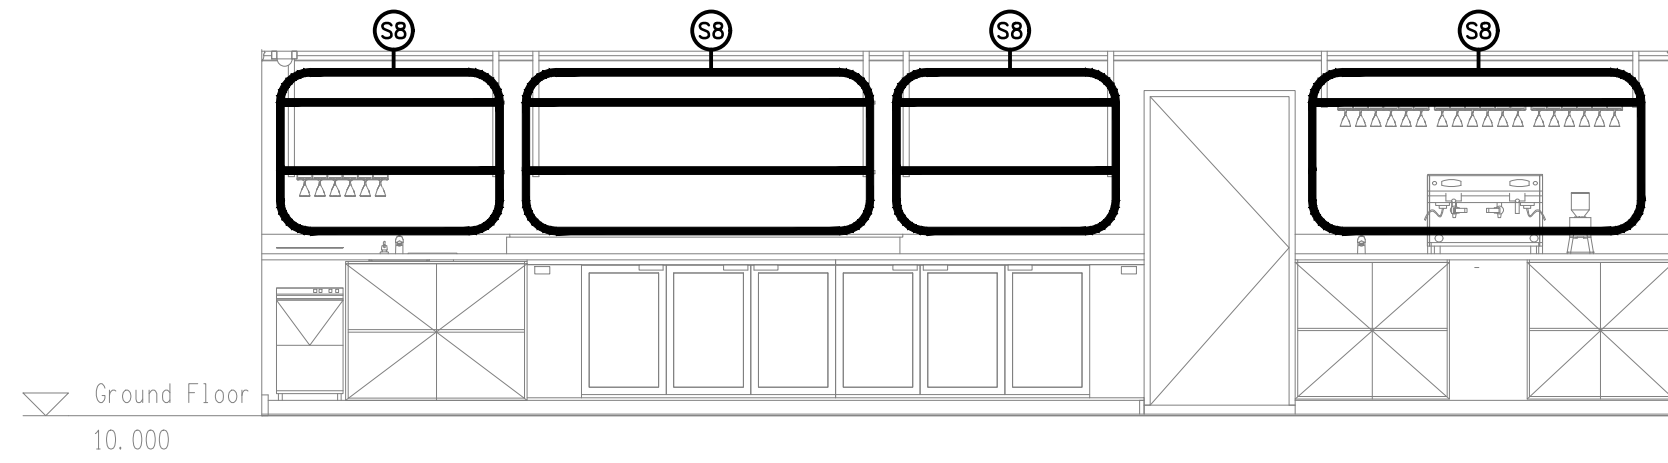


4 Gaming Back Bar Lighting Elevation
1 : 50

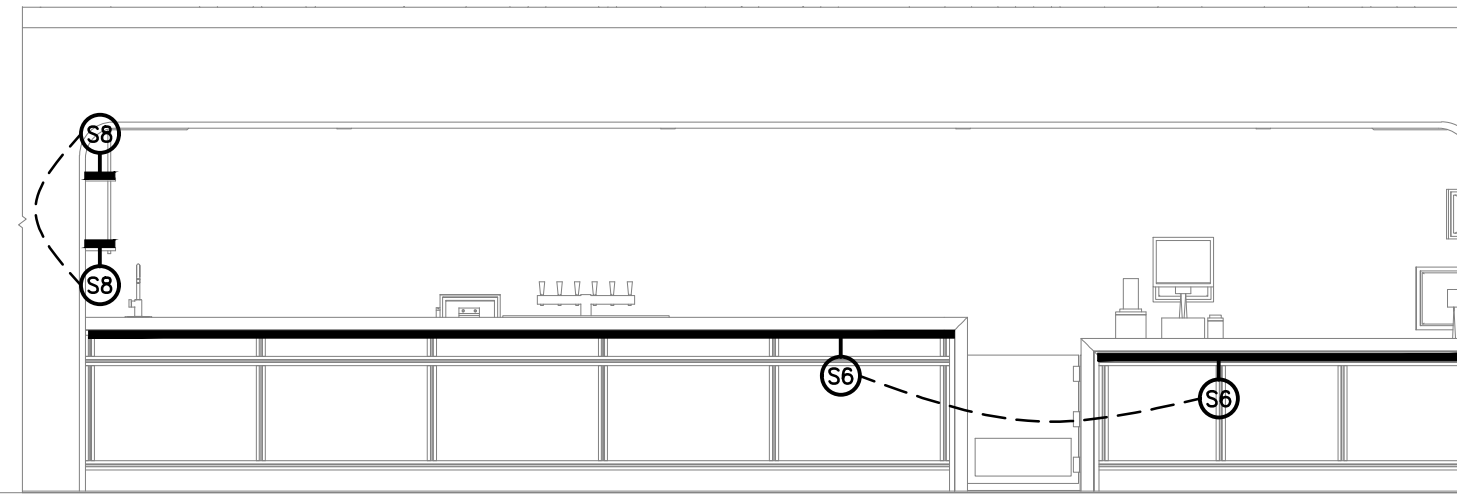


5 Gaming Bar Lighting Elevation
1 : 50

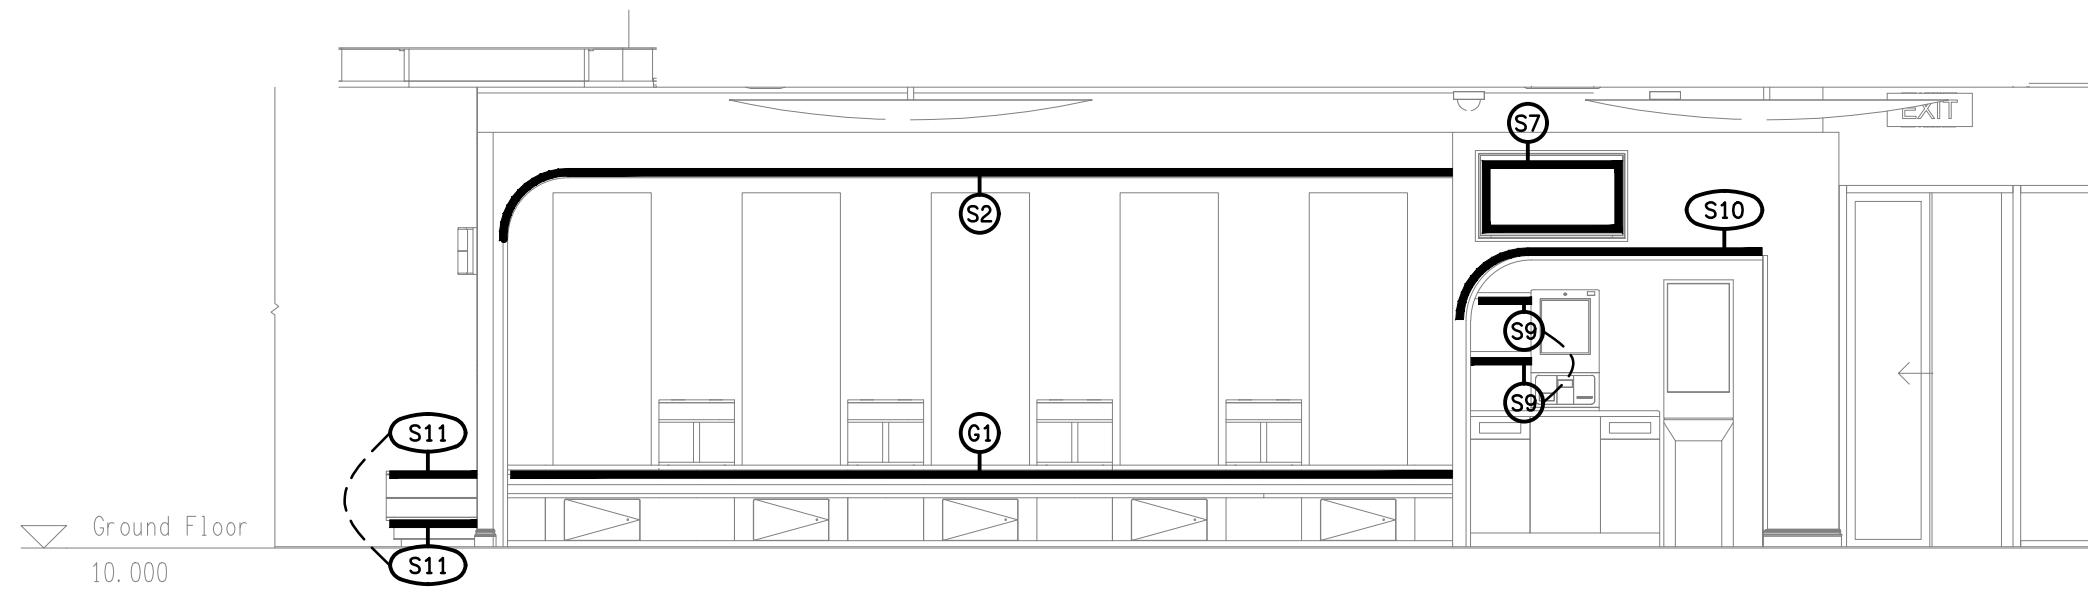


6 Gaming Room Lighting Elevation
1 : 50

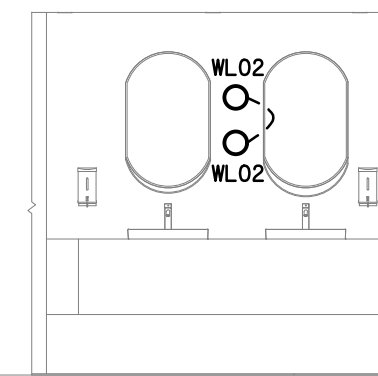

7 Female Gaming Amenities Lighting Elevation
1 : 50

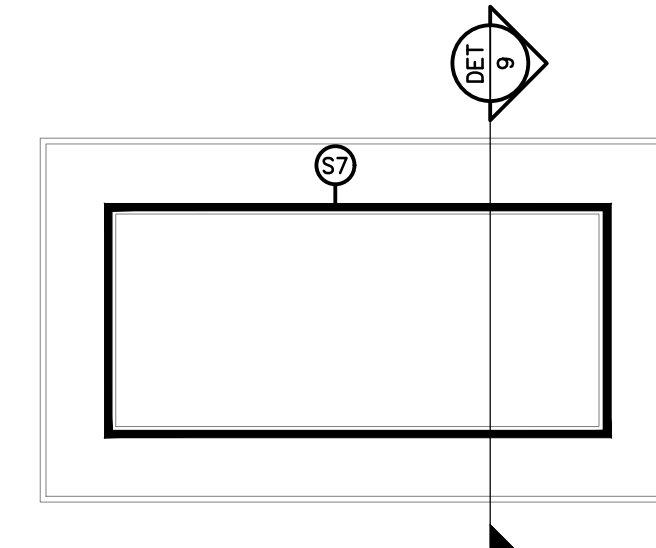

8 Typical TV Strip Lighting Elevation
1 : 20

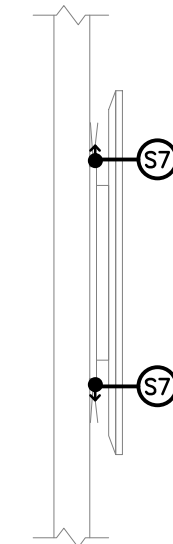

9 Typical TV Strip Lighting Section
1 : 20