



	ELECTRICAL SERVICES SWITCHBOARD.
	SWITCHBOARD / CONTROL PANEL NOT PROVIDED AS PART OF THE ELECTRICAL SUBCONTRACT.
	SINGLE POWER OUTLET.
	DOUBLE POWER OUTLET.
	EXISTING POWER OUTLET TO REMAIN AS IS, UNLESS NOTED OTHERWISE.
	SINGLE PHASE ISOLATOR.
	THREE PHASE ISOLATOR.
	SIGNAGE CONNECTION.
	JUNCTION BOX AS NOTED.
	GOLF SIMULATOR 40 DIA POWER CONDUIT.
	LIGHTING CONTROL SWITCH PANEL, TYPE AS NOTED.
	ONE-WAY LIGHT SWITCH.
	TWO-WAY LIGHT SWITCH.
	CIRCUIT LINE.
	SWITCH LINE.
	POWER CIRCUIT DESIGNATION. DENOTES DB AND CIRCUIT.
	LIGHTING CONTROL CHANNEL REFERENCE.
	ELECTRICAL EQUIPMENT AS NOTED.
	RJ45 COMMUNICATIONS OUTLET.
	MANUAL CALL POINT.
	SMOKE DETECTOR, BLACK.
	SMOKE DETECTOR, WHITE.
	FIRE EVACUATION SPEAKER, BLACK.
	FIRE EVACUATION SPEAKER, WHITE.
	GSC GOLF SIMULATOR COMPUTER.
	GSH GOLF SIMULATOR HITTING SCREEN.
	GSP GOLF SIMULATOR PROJECTOR.
	ION GOLF SIMULATOR ION CAMERA.
	CLK GOLF SIMULATOR CLOCK.
	REFER TO DETAIL NOTED FOR THE AREA SHOWN HATCHED. ADDITIONAL OUTLETS & FITTINGS MAY BE SHOWN ON DETAIL.
	E1: GENERAL RECESSED LED EMERGENCY LIGHT, BLACK.
	E2: GENERAL RECESSED LED EMERGENCY LIGHT, WHITE.
	EX: EMERGENCY LED EXIT LIGHT, BLACK.
	Lx: LIGHT FITTING C/W NON-MAINTAINED EMERGENCY BATTERY PACK. TYPE AS NOTED.
	L1: 600 x 300 LED FLAT PANEL LIGHT.
	L2: 600 x 600 LED FLAT PANEL LIGHT.
	FS01: DOSA FESTOON LIGHTING.

PD01	○	PD01:	DECORATIVE LIGHT PENDANT.
PD02	○	PD02:	DECORATIVE PENDANT.
PD03	○	PD03:	DECORATIVE PENDANT.
PD04	○	PD04:	DECORATIVE PENDANT.
RD01	○	RD01:	RECESSED DOWNLIGHT.
RD02	○	RD02:	RECESSED DOWNLIGHT.
RD03	○	RD03:	RECESSED DOWNLIGHT.
RD04	○	RD04:	RECESSED DOWNLIGHT.
RDE	○	RDE:	EXISTING RECESSED DOWNLIGHT TO REMAIN AS IS. UNLESS NOTED OTHERWISE.
WL01	⊙	WL01:	DECORATIVE WALL LIGHT.
WL02	⊙	WL02:	DECORATIVE WALL LIGHT.
S1		S1:	BAR COUNTER LED STRIP LIGHT.
S2		S2:	BAR REAR SHELIVING LED STRIP LIGHT.
S3		S3:	BAR REAR BULKHEAD LED STRIP LIGHT.
S4		S4:	SPORTS BAR FEATURE JOINERY LED STRIP LIGHT.
S5		S5:	BAR ENTRY SHELIVING LED STRIP LIGHT.

ALL ELECTRICAL PENETRATIONS THROUGH THE ROOF SHEETING ARE TO BE IN LINE WITH THE STRUCTURAL OR MECHANICAL SERVICES PENETRATIONS TO AVOID DEDICATED FLASHINGS FOR THE ELECTRICAL SERVICES.

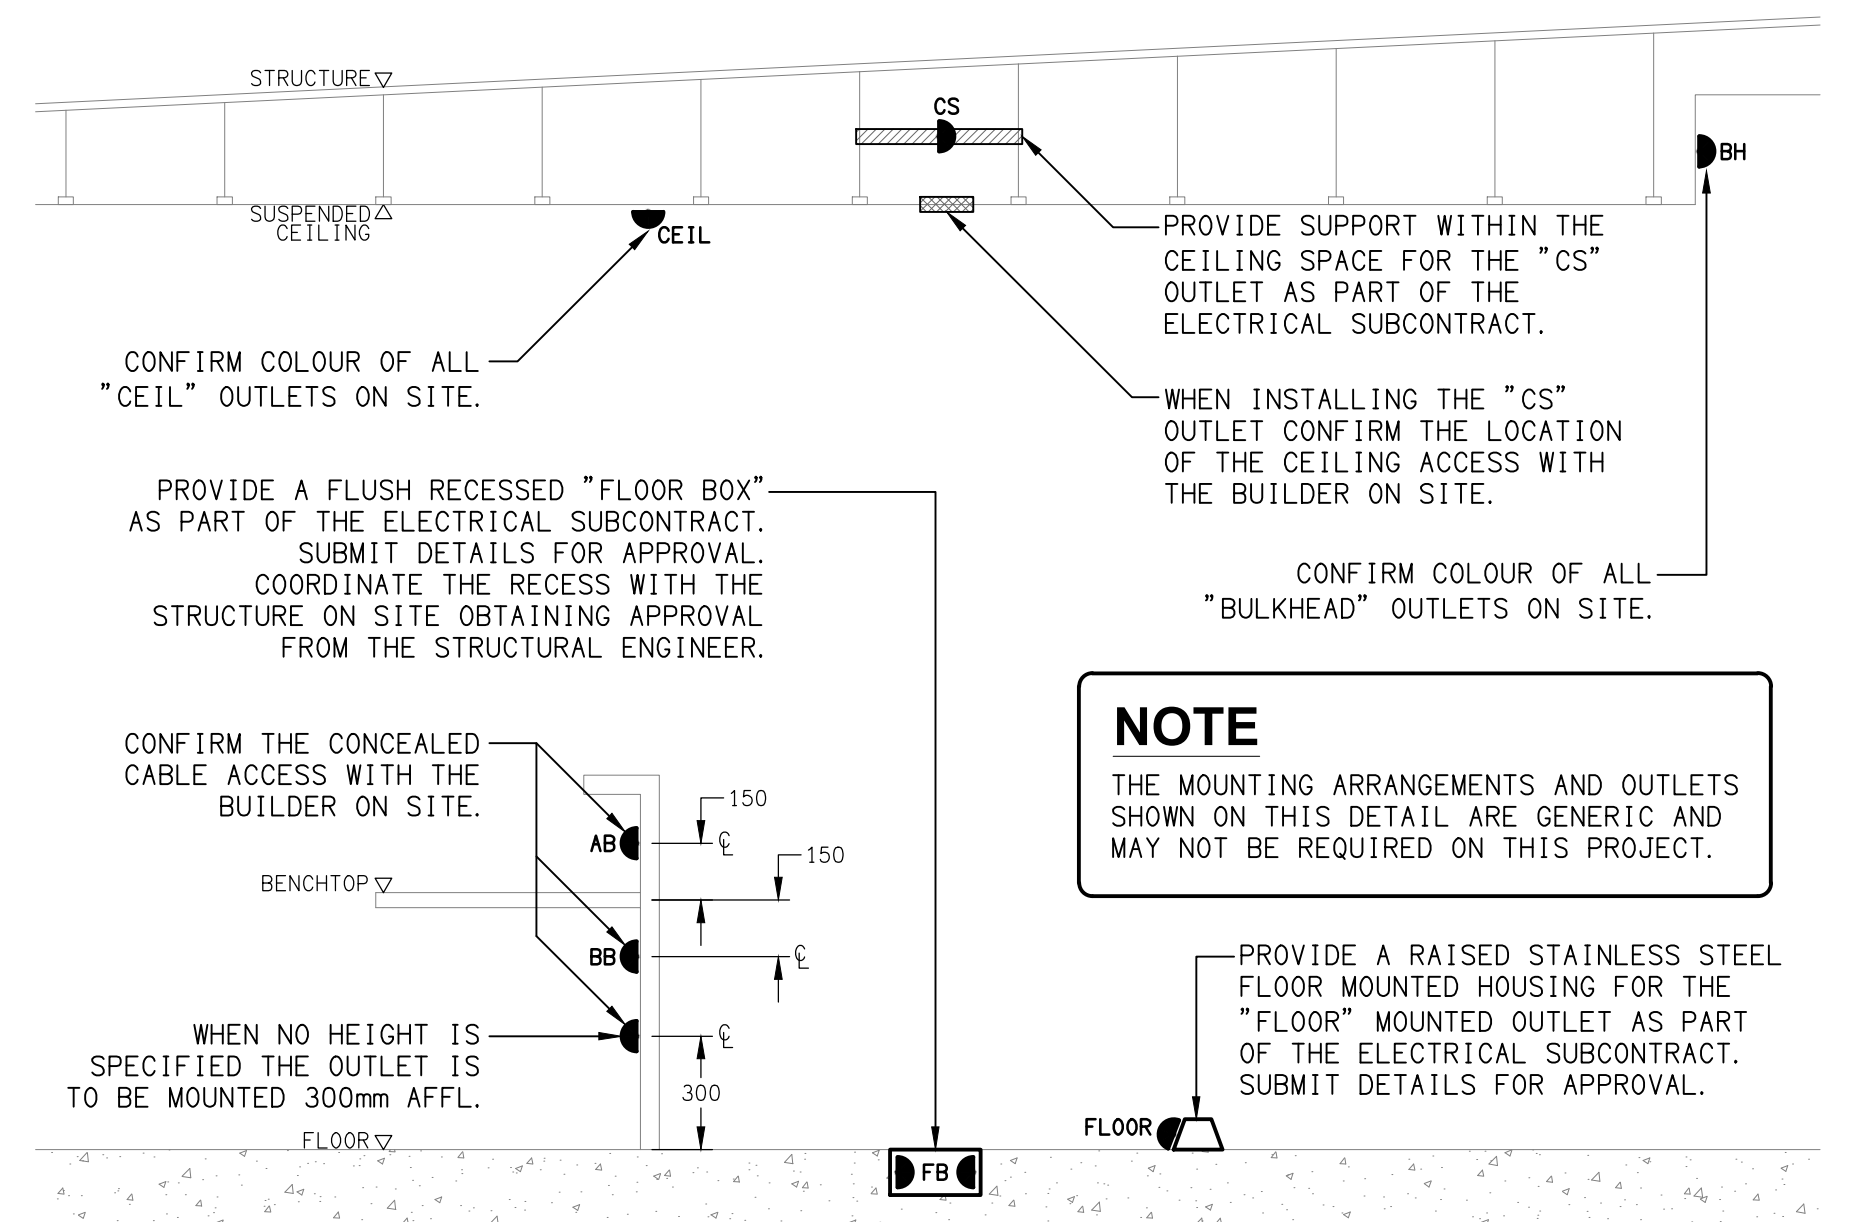

TYPICAL OUTLET MOUNTINGS
NOT TO SCALE

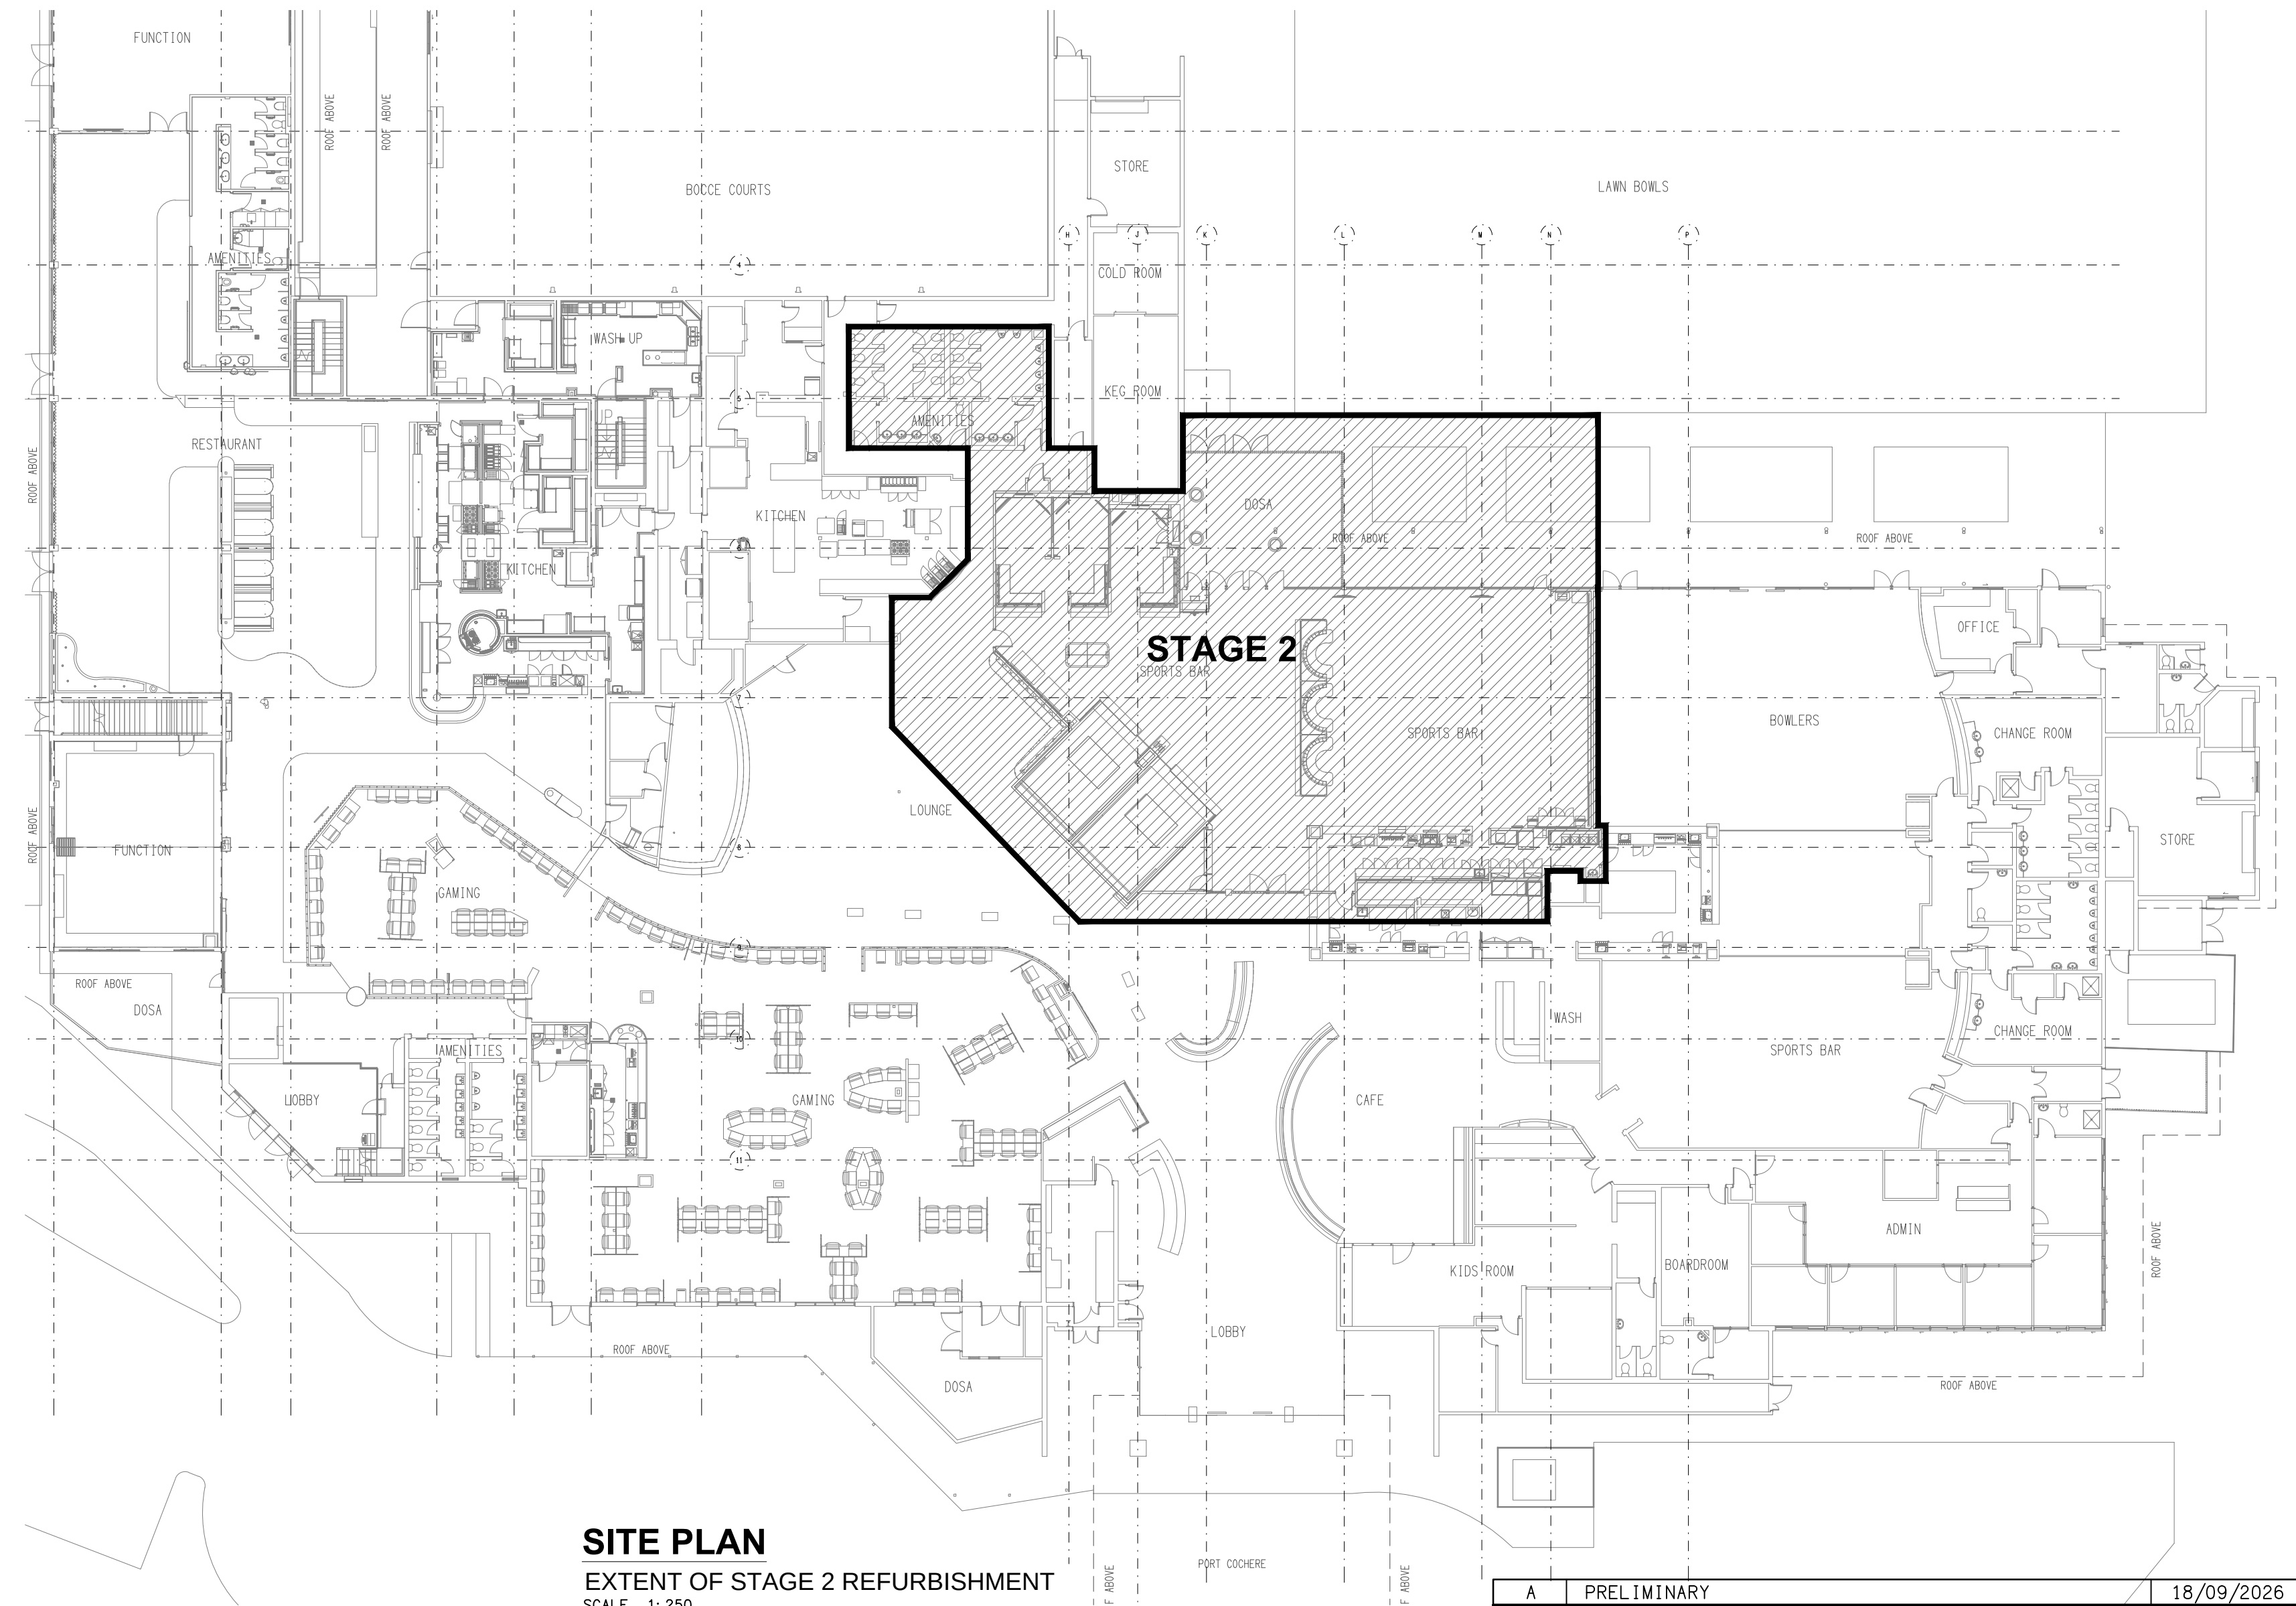

EXTENT OF STAGE 2 REFURBISHMENT
SCALE 1:250

A	PRELIMINARY	18/09/2026
REV:	DESCRIPTION:	DATE:

DRAWING:
ELECTRICAL SERVICES
LEGEND & DETAILS

SCALE:
NOT TO SCALE AT A1

PROJECT NO:
C3763a

DRAWING NO:
E01

REVISION:
A

ELECTRICAL DESIGN GROUP BRISBANE
PTY LTD
ACN 092 710 793

TRADING AS:
ELECTRICAL DESIGN GROUP

THE COPYRIGHT OF THIS DRAWING
REMAINS THE PROPERTY OF THE
ELECTRICAL DESIGN GROUP.

USE FIGURED DIMENSIONS
IN PREFERENCE TO SCALE.

ALL DIMENSIONS TO BE
VERIFIED ONSITE.

ELECTRICAL DESIGN GROUP
ELECTRICAL BUILDING SERVICES CONSULTANTS
BRISBANE GOLD COAST

P.O.Box 15, Sherwood Qld 4075
Phone: 0418 893 338
Email: brisbane@edg.net.au
Web: www.edg.net.au

PROJECT: REDLANDS SPORTING CLUB - STAGE 2

ANSON ROAD, WELLINGTON POINT, QUEENSLAND