NOTE:
CORRUGATED CONDUIT MUST NOT BE USED IN THE KITCHEN AND SERVERY AREAS.

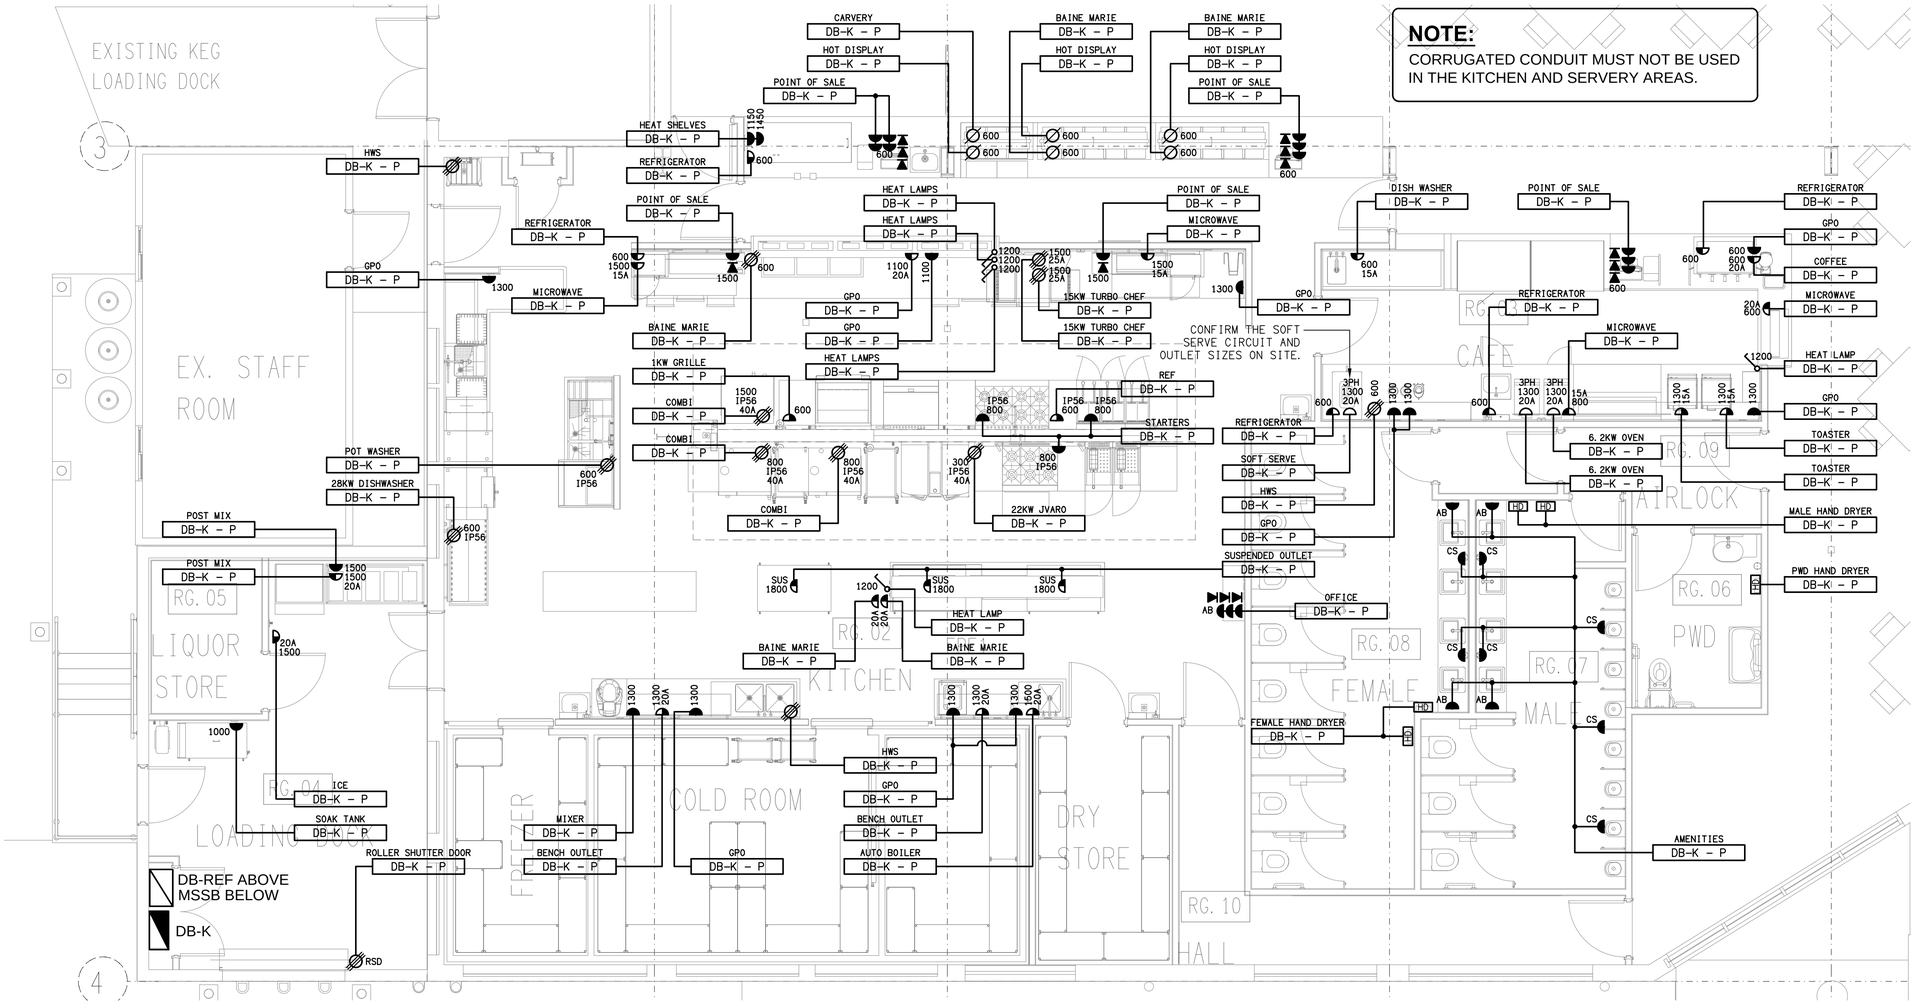

GROUND LEVEL
FLOOR PLAN
SCALE 1: 50

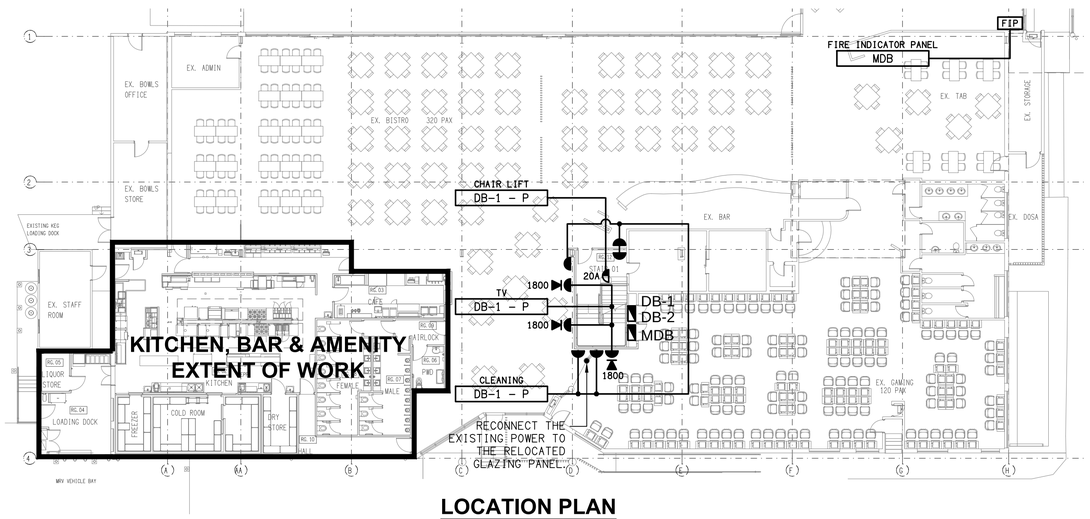

LOCATION PLAN
GROUND LEVEL EXTENT OF WORKS
SCALE 1: 200

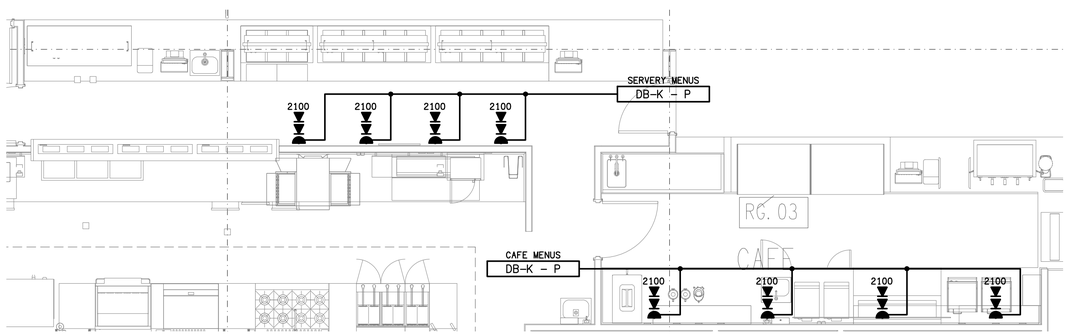

PART PLAN
SERVERY & CAFE MENUS
SCALE 1: 50

REV:	DESCRIPTION:	DATE:
B	TENDER	30/04/2024

ELECTRICAL DESIGN GROUP BRISBANE PTY LTD
ACN 092 710 793

TRADING AS:
ELECTRICAL DESIGN GROUP

THE COPYRIGHT OF THIS DRAWING REMAINS THE PROPERTY OF THE ELECTRICAL DESIGN GROUP.

USE FIGURED DIMENSIONS IN PREFERENCE TO SCALE.

ALL DIMENSIONS TO BE VERIFIED ONSITE.

ELECTRICAL DESIGN GROUP
ELECTRICAL BUILDING SERVICES CONSULTANTS
BRISBANE GOLD COAST

P.O.Box 15, Sherwood Q.4075
Phone: (07) 3278 4375
Email: brisbane@edg.net.au
Web: www.edg.net.au

PROJECT:
CLUB KAWANA - STAGE 1

476 NICKLIN WAY, WURTULLA

DRAWING:
ELECTRICAL SERVICES
GROUND LEVEL FLOOR PLAN

SCALE:	AT	PROJECT NO:	DRAWING NO:	REVISION:
1:50 & 1:200	A1	C2957a	E04	B