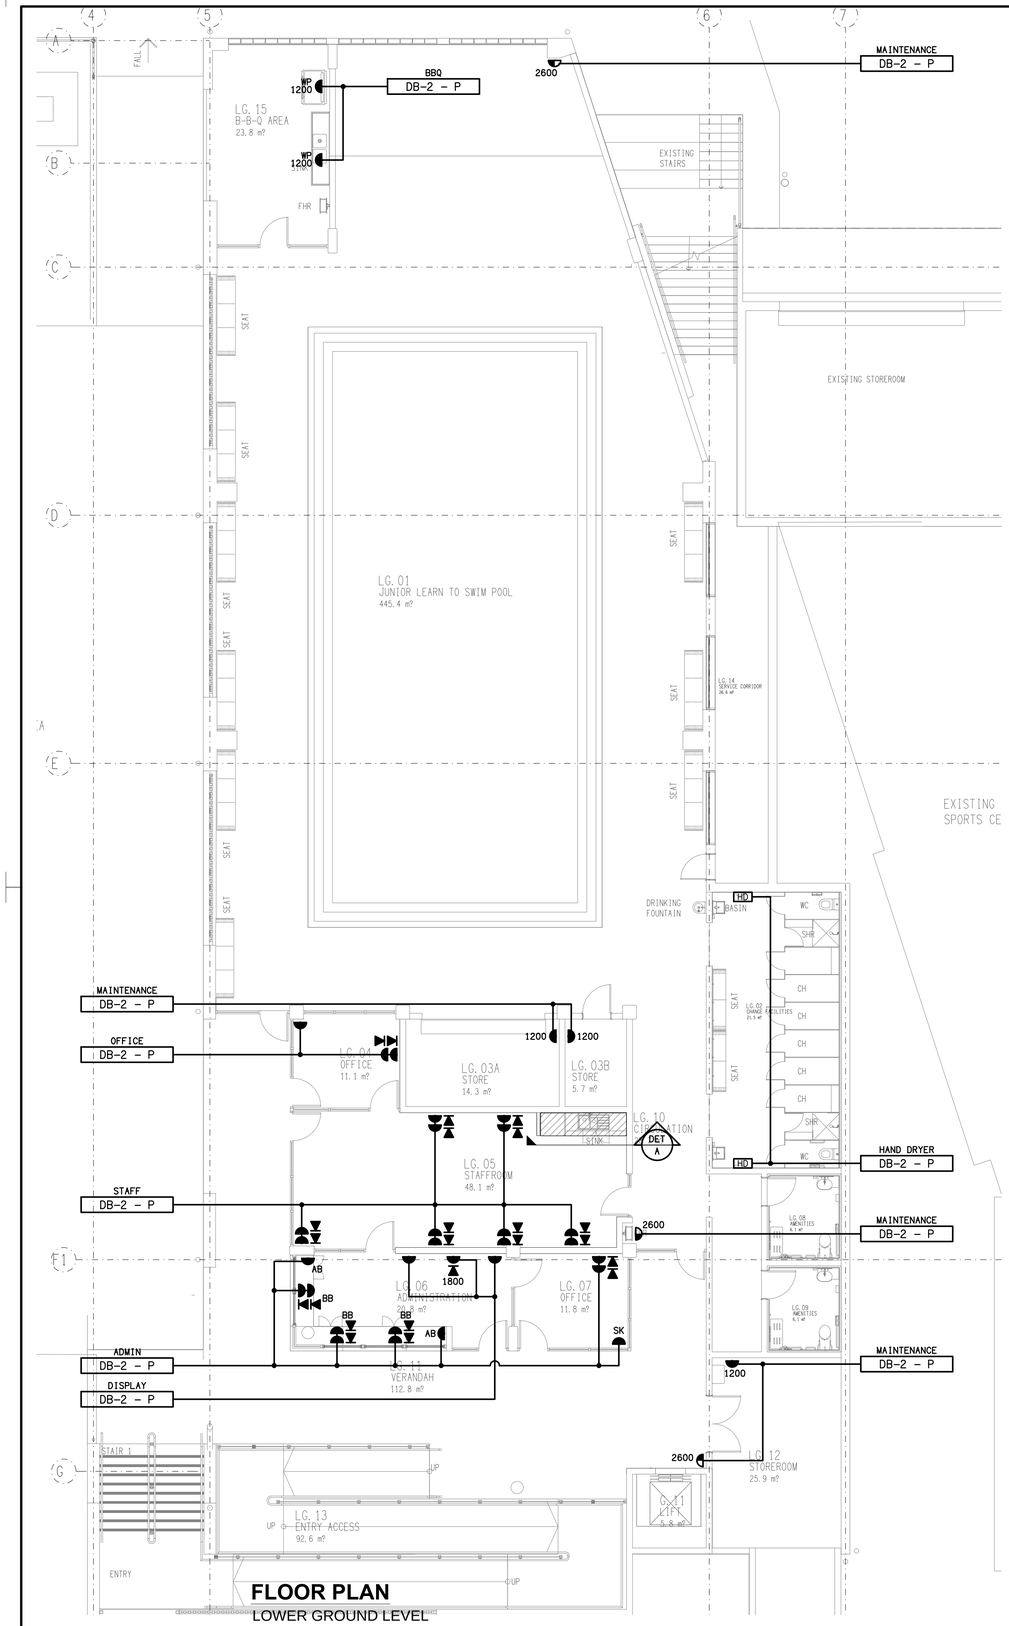

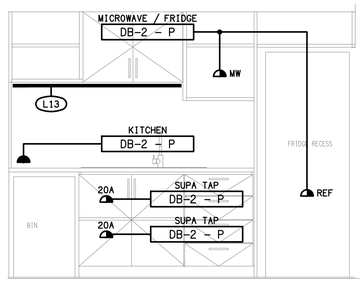

DETAIL A

STAFF ROOM KITCHENETTE ELEVATION

SCALE 1:25

FLOOR PLAN

LOWER GROUND LEVEL

SCALE 1:100

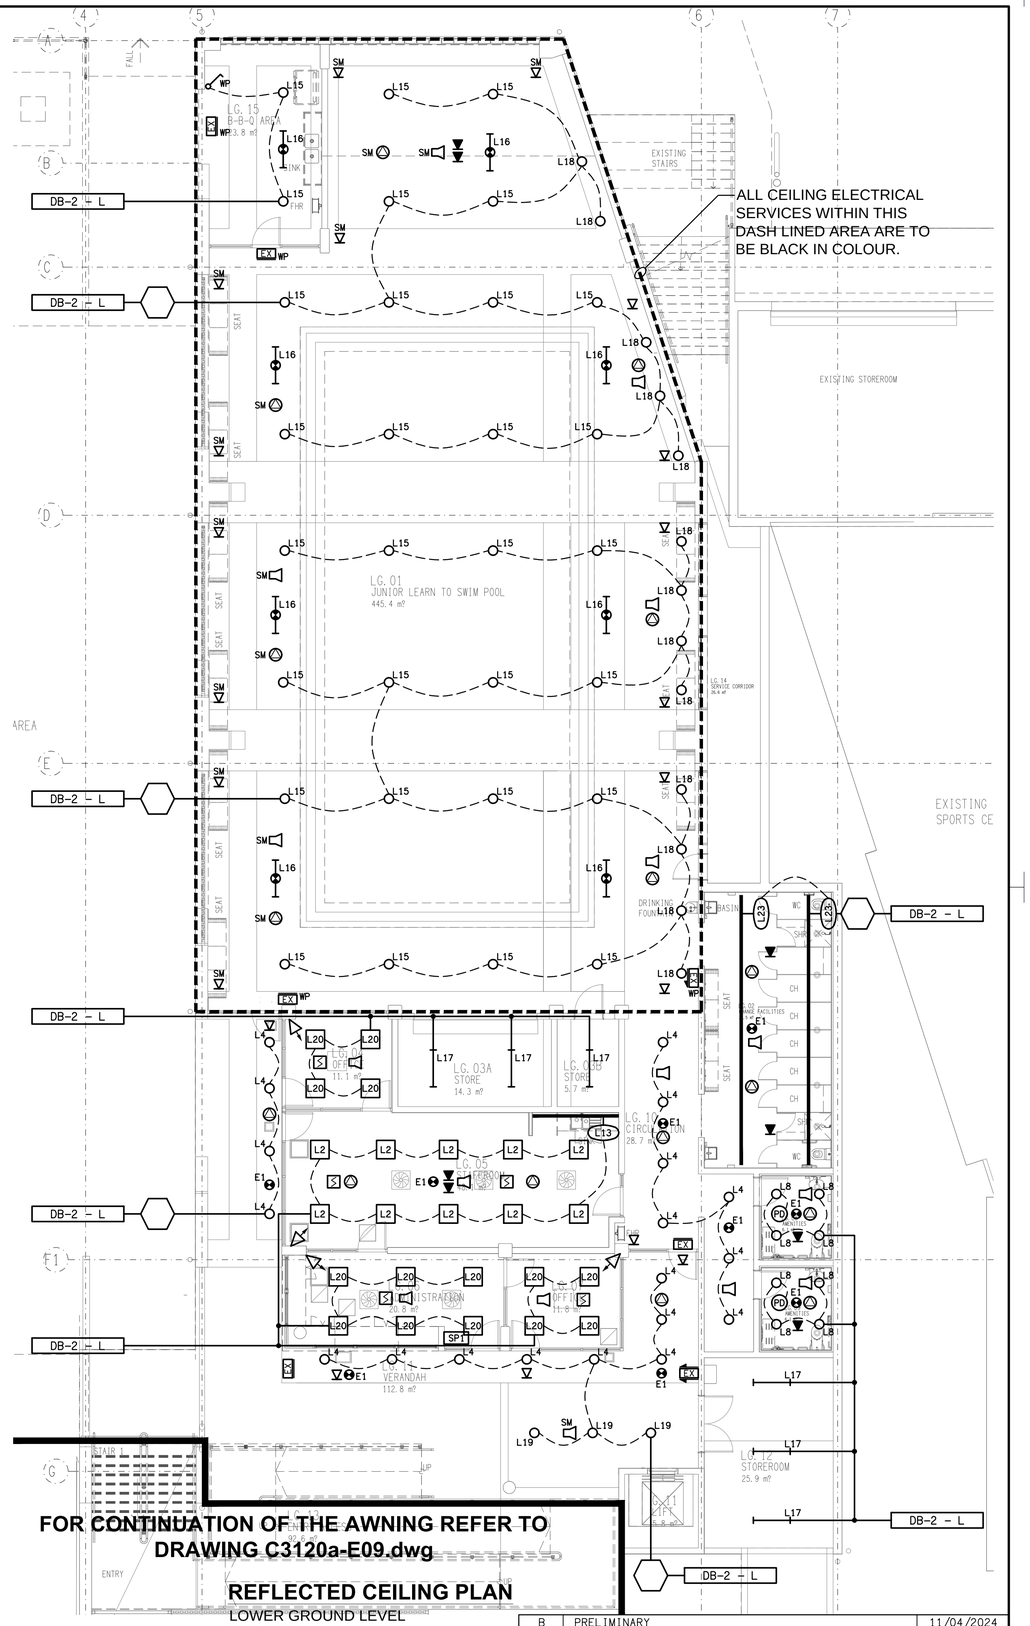

FOR CONTINUATION OF THE AWNING REFER TO DRAWING C3120a-E09.dwg

REFLECTED CEILING PLAN

LOWER GROUND LEVEL

SCALE 1:100

REV:	DESCRIPTION:	DATE:
B	PRELIMINARY	11/04/2024

ELECTRICAL DESIGN GROUP BRISBANE
PTY LTD
ACN 092 710 793

TRADING AS:
ELECTRICAL DESIGN GROUP

THE COPYRIGHT OF THIS DRAWING REMAINS THE PROPERTY OF THE ELECTRICAL DESIGN GROUP.

USE FIGURED DIMENSIONS IN PREFERENCE TO SCALE.

ALL DIMENSIONS TO BE VERIFIED ONSITE.

ELECTRICAL DESIGN GROUP
ELECTRICAL BUILDING SERVICES CONSULTANTS
BRISBANE GOLD COAST

P.O.Box 15, Sherwood Q.4075
Phone: (07) 3278 4375
Email: brisbane@edg.net.au
Web: www.edg.net.au

PROJECT:
ST JOHN'S ANGLICAN COLLEGE
FOREST LAKE
AQUATIC CENTRE STAGE 1
COLLEGE AVENUE, FOREST LAKE

DRAWING:
ELECTRICAL SERVICES
AQUATIC CENTRE LOWER GROUND PLANS

SCALE:	AT	PROJECT NO:	DRAWING NO:	REVISION:
1:100	A1	C3120a	E03	B