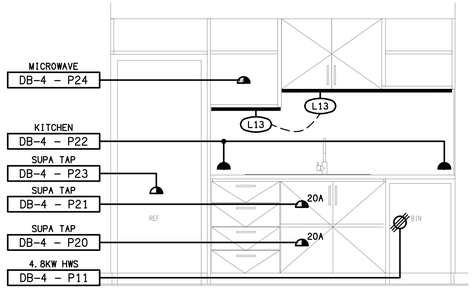

DETAIL A

STAFF ROOM KITCHENETTE

SCALE 1:25

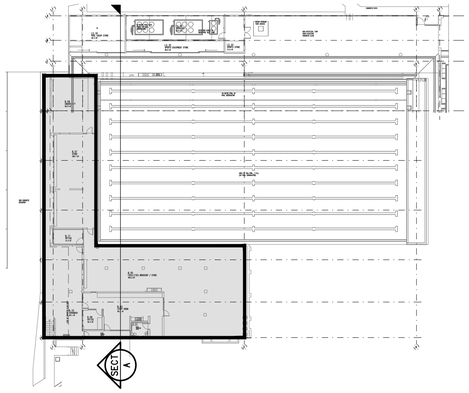

REFERENCE PLAN

BASEMENT LEVEL STAFF ROOMS

SCALE 1:500

SECTION A

BASEMENT LEVEL STAFF ROOMS

SCALE 1:500

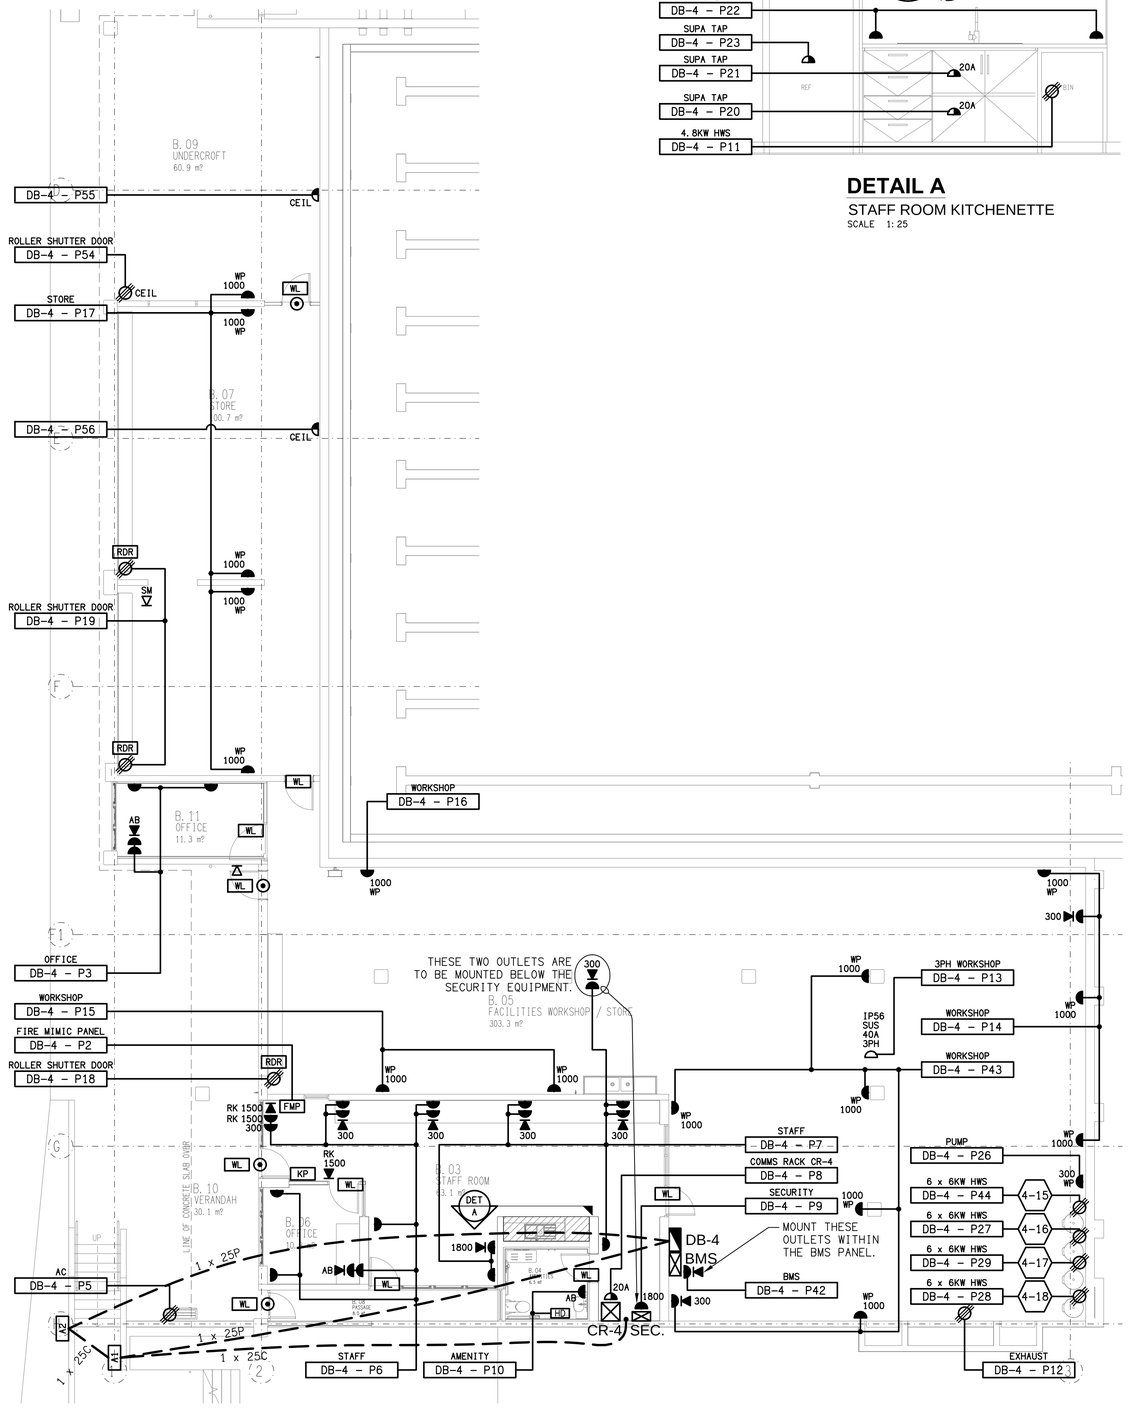

STAFF ROOMS

BASEMENT FLOOR PLAN

SCALE 1:100

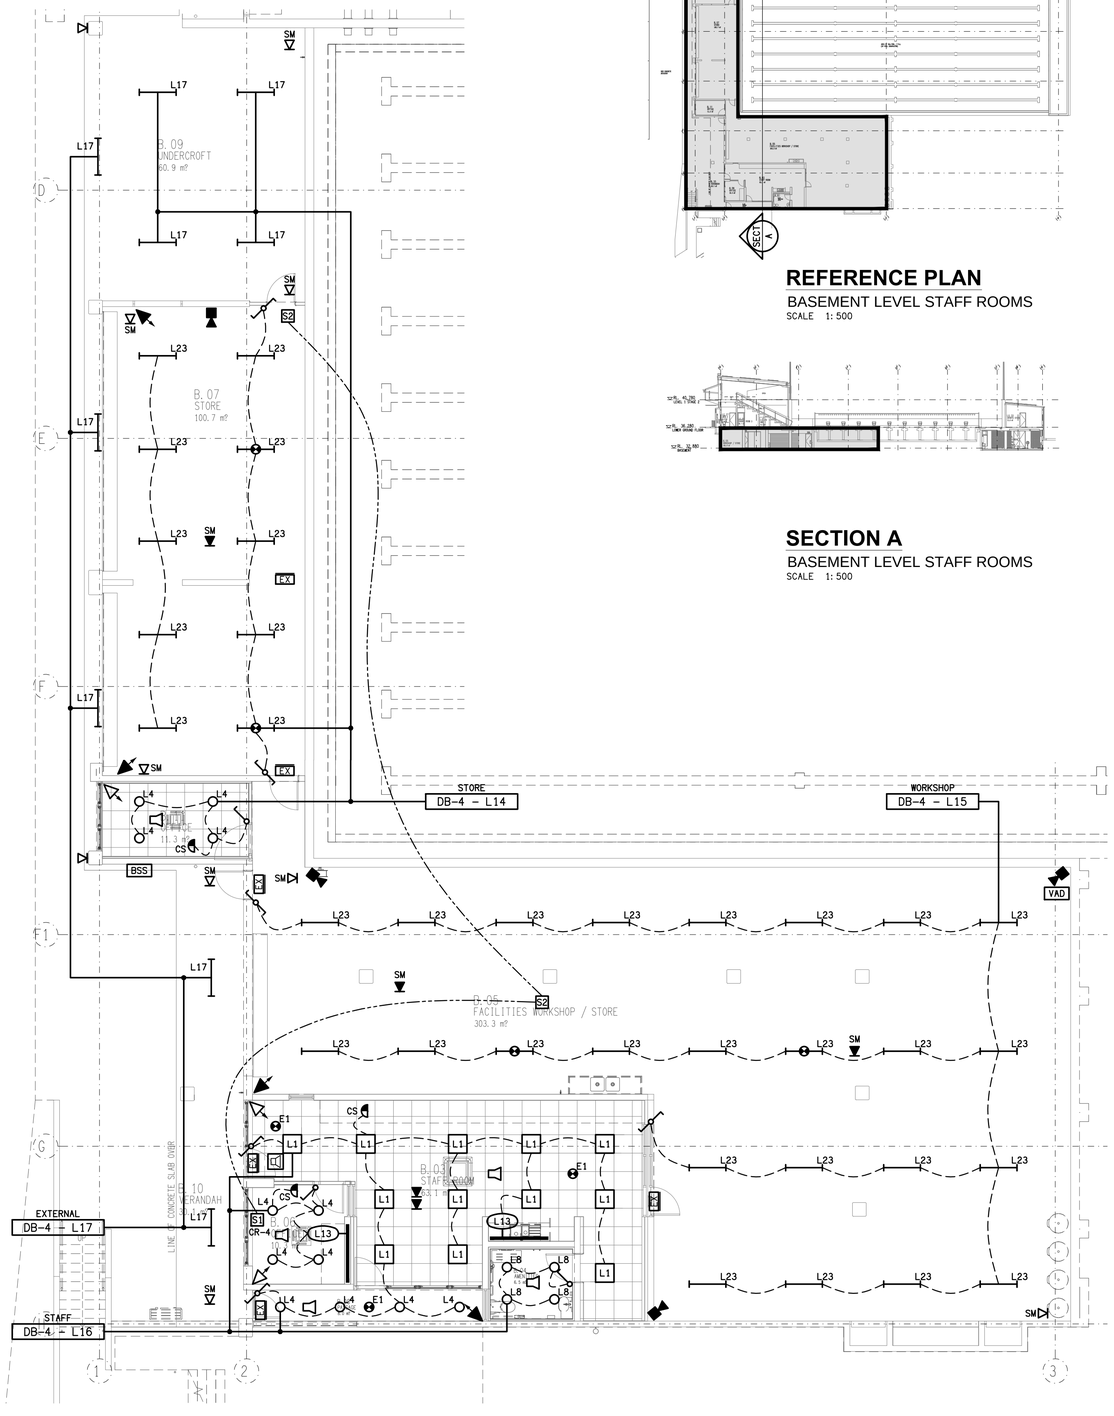

STAFF ROOMS

BASEMENT REFLECTED CEILING PLAN

SCALE 1:100

REV:	DESCRIPTION:	DATE:
F	CONSTRUCTION	30/03/2026

ELECTRICAL DESIGN GROUP BRISBANE PTY LTD
ACN 092 710 793

TRADING AS:
ELECTRICAL DESIGN GROUP

THE COPYRIGHT OF THIS DRAWING REMAINS THE PROPERTY OF THE ELECTRICAL DESIGN GROUP.

USE FIGURED DIMENSIONS IN PREFERENCE TO SCALE.

ALL DIMENSIONS TO BE VERIFIED ONSITE.

ELECTRICAL DESIGN GROUP
ELECTRICAL BUILDING SERVICES CONSULTANTS
BRISBANE GOLD COAST
P.O.Box 15, Sherwood Q.4075
Phone: (07) 3278 4375
Email: brisbane@edg.net.au
Web: www.edg.net.au

PROJECT:
ST JOHN'S ANGLICAN COLLEGE
FOREST LAKE
AQUATIC CENTRE STAGE 2
COLLEGE AVENUE, FOREST LAKE

DRAWING:
ELECTRICAL SERVICES
BASEMENT STAFF ROOM PLANS

SCALE: 1:100 UNO AT A1

PROJECT NO:	DRAWING NO:	REVISION:
C3230a	E05	F