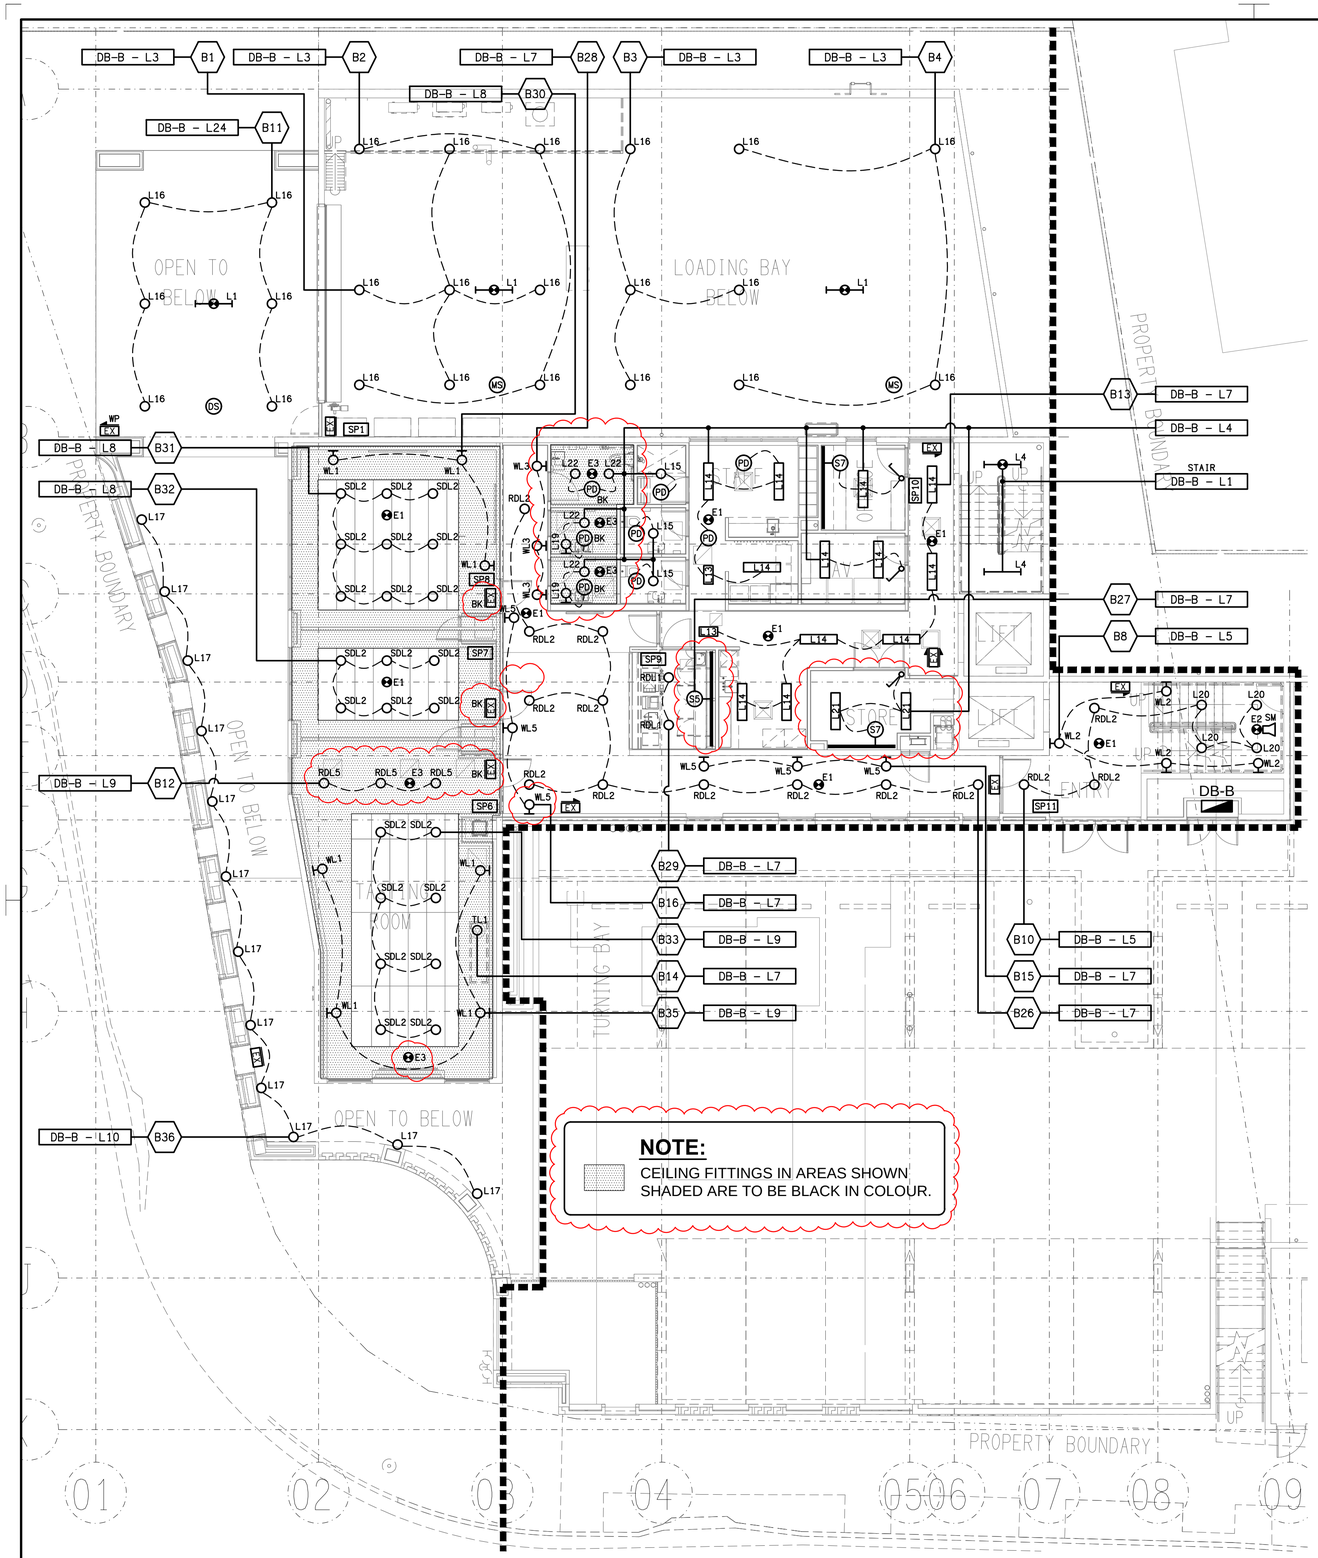

NOTE:
CEILING FITTINGS IN AREAS SHOWN SHADED ARE TO BE BLACK IN COLOUR.

LIGHTING PLAN

LEVEL 1 REFLECTED CEILING PLAN

SCALE 1: 100

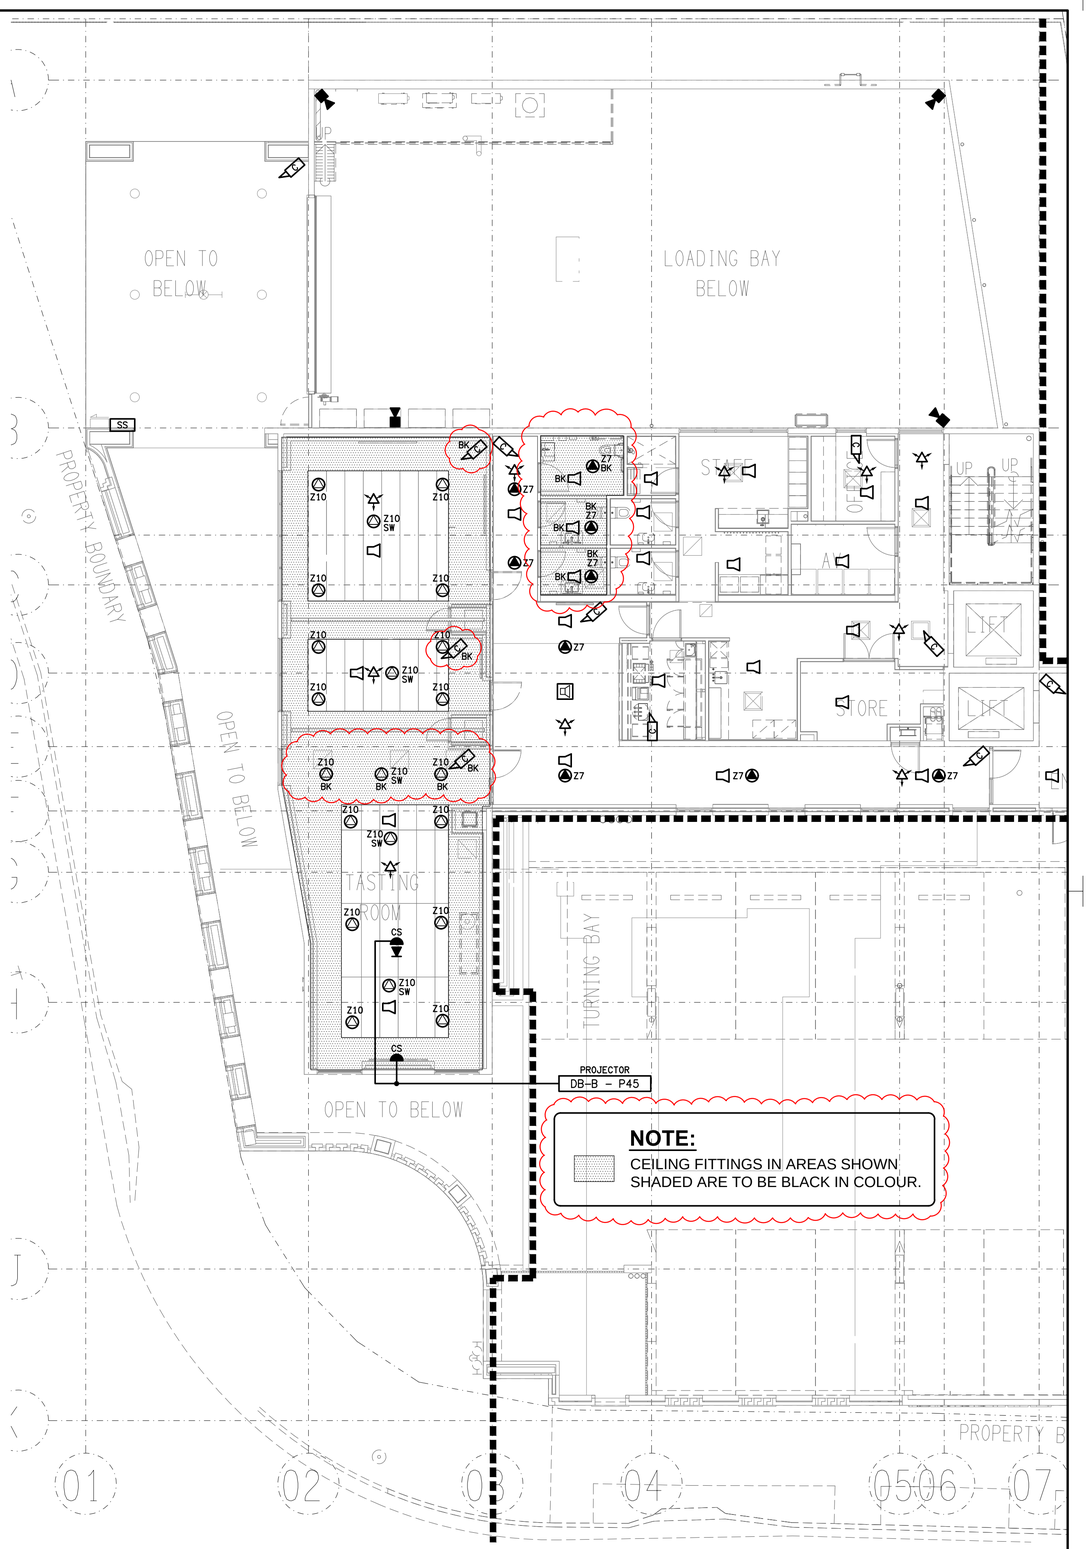

NOTE:
CEILING FITTINGS IN AREAS SHOWN SHADED ARE TO BE BLACK IN COLOUR.

NON LIGHTING PLAN

LEVEL 1 REFLECTED CEILING PLAN

SCALE 1: 100

REV:	DESCRIPTION:	DATE:
3	CONSTRUCTION	01/06/2026

ELECTRICAL DESIGN GROUP BRISBANE PTY LTD
ACN 092 710 793

TRADING AS:
ELECTRICAL DESIGN GROUP

THE COPYRIGHT OF THIS DRAWING REMAINS THE PROPERTY OF THE ELECTRICAL DESIGN GROUP.

USE FIGURED DIMENSIONS IN PREFERENCE TO SCALE.

ALL DIMENSIONS TO BE VERIFIED ONSITE.

ELECTRICAL DESIGN GROUP
ELECTRICAL BUILDING SERVICES CONSULTANTS
BRISBANE GOLD COAST

P.O.Box 15, Sherwood Q.4075
Phone: (07) 3278 4375
Email: brisbane@edg.net.au
Web: www.edg.net.au

PROJECT:
185 SAMFORD ROAD, ENOGGERA

-

DRAWING:
ELECTRICAL SERVICES
LEVEL 1
REFLECTED CEILING PLAN

SCALE:	PROJECT NO:	DRAWING NO:	REVISION:
1:100 AT A1	C3234a	E11	3