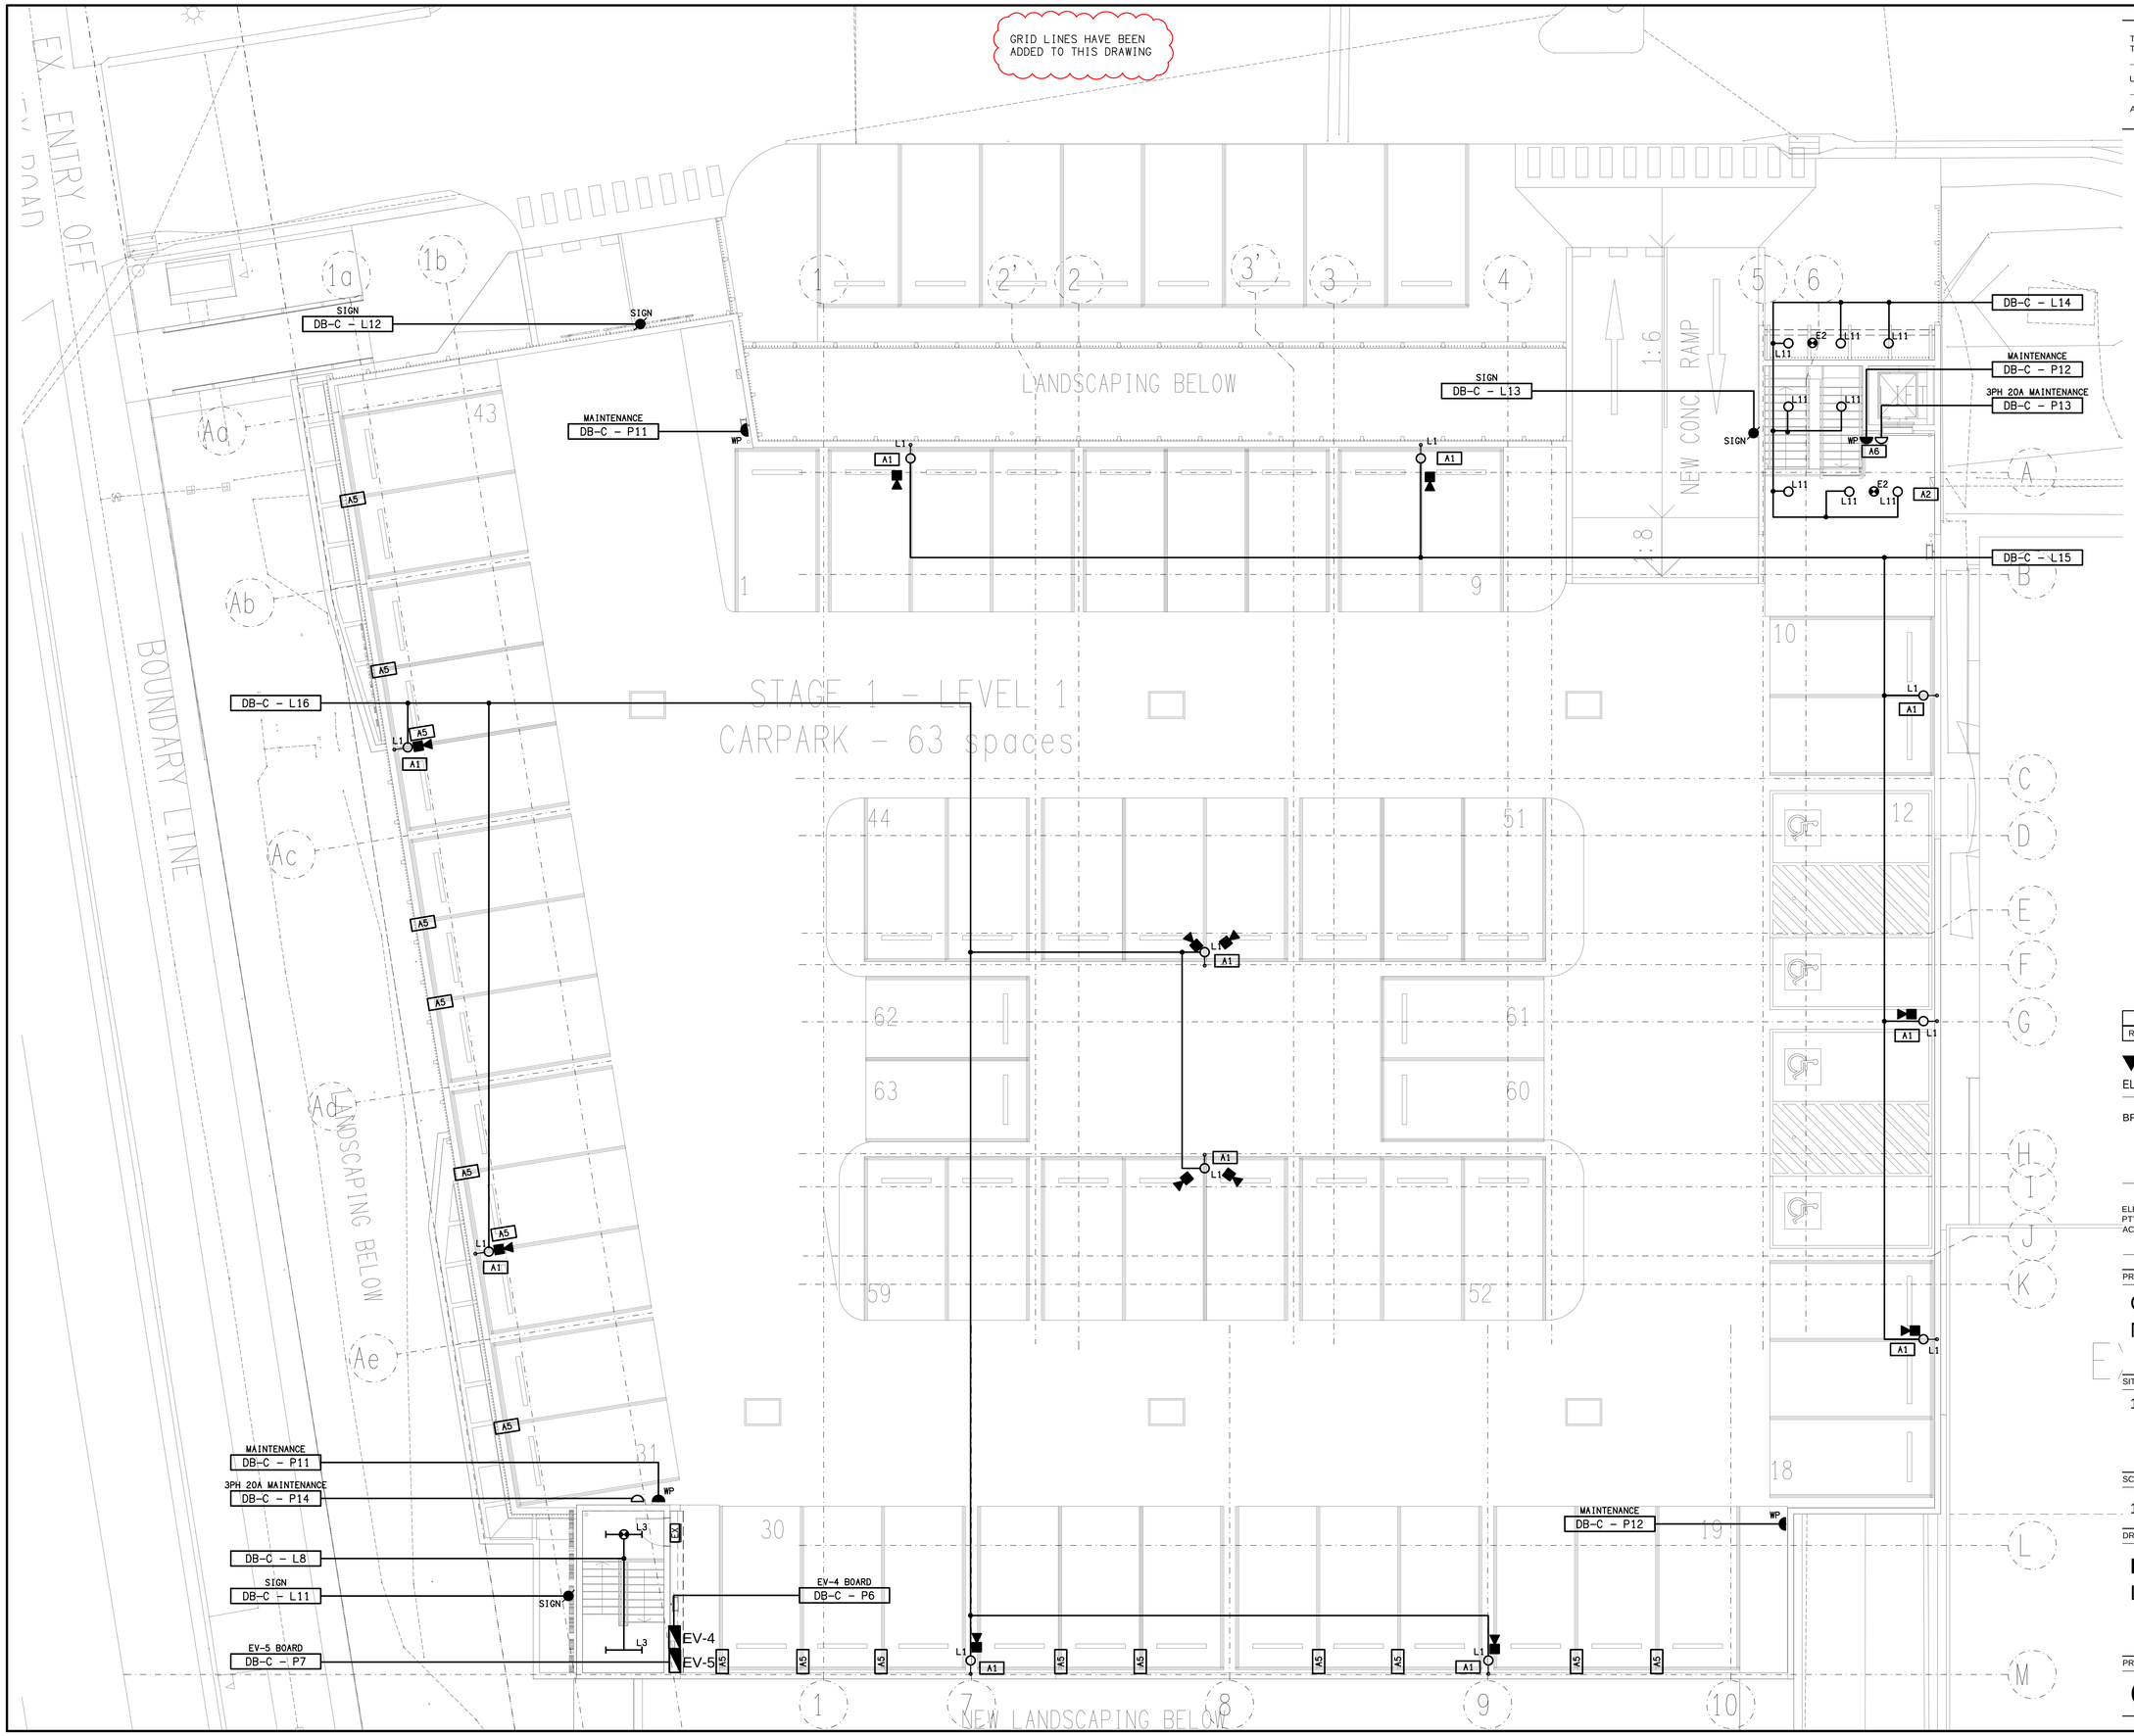

THE COPYRIGHT OF THIS DRAWING REMAINS THE PROPERTY OF THE ELECTRICAL DESIGN GROUP.

USE FIGURED DIMENSIONS IN PREFERENCE TO SCALE.

ALL DIMENSIONS TO BE VERIFIED ONSITE.

REV:	DESCRIPTION:	DATE:
H	CONSTRUCTION	22/04/2026

ELECTRICAL DESIGN GROUP
ELECTRICAL BUILDING SERVICES CONSULTANTS

BRISBANE: P.O. Box 15 Sherwood Qld 4075
Phone: (07) 3278 4375
Email: brisbane@edg.net.au
Web: www.edg.net.au

ELECTRICAL DESIGN GROUP BRISBANE PTY LTD
ACN 092 710 793
TRADING AS: ELECTRICAL DESIGN GROUP

PROJECT:
CAPALABA SPORTS CLUB
MULTI-STOREY CARPARK

SITE ADDRESS:
113 NEY ROAD, CAPALABA

SCALE: 1:100 UNO
SHEET SIZE: AT A1

DRAWING TITLE:
ELECTRICAL SERVICES
LEVEL 1 PLAN

PROJECT NO:	DRAWING NO:	REVISION:
C3455a	E03	H