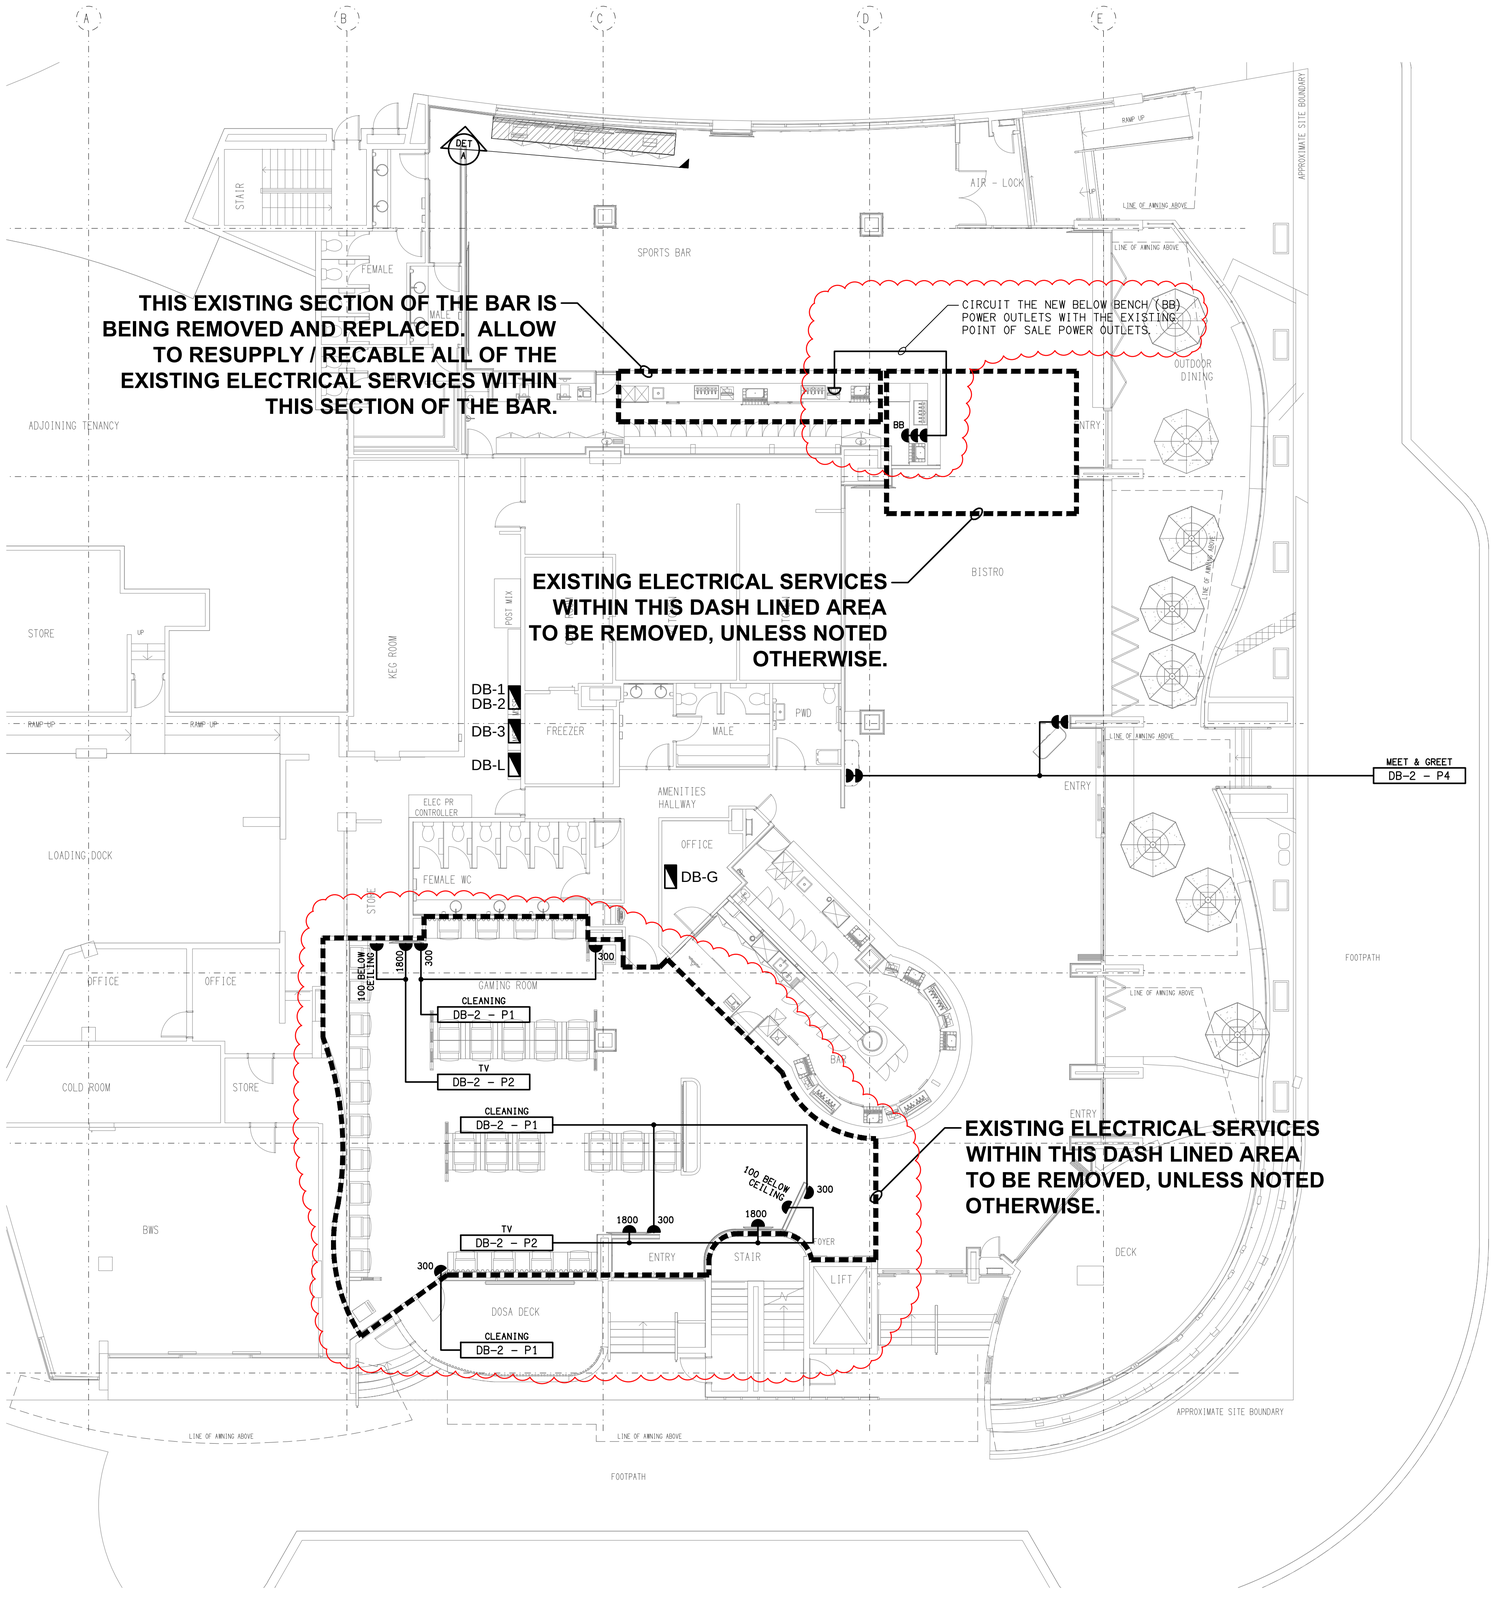

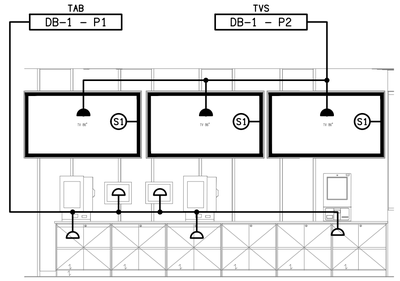

DETAIL A

TAB WALL ELEVATION

SCALE 1:50

THE COPYRIGHT OF THIS DRAWING REMAINS THE PROPERTY OF THE ELECTRICAL DESIGN GROUP.

USE FIGURED DIMENSIONS IN PREFERENCE TO SCALE.

ALL DIMENSIONS TO BE VERIFIED ONSITE.

REV:	DESCRIPTION:	DATE:
D	TENDER	19/05/2026

ELECTRICAL DESIGN GROUP
ELECTRICAL BUILDING SERVICES CONSULTANTS

BRISBANE:
P.O. Box 15 Sherwood Qld 4075
Phone: (07) 3278 4375
Email: brisbane@edg.net.au
Web: www.edg.net.au

ELECTRICAL DESIGN GROUP BRISBANE PTY LTD
ACN 092 710 793

TRADING AS: ELECTRICAL DESIGN GROUP

PROJECT:

BURLEIGH HEADS HOTEL

SITE ADDRESS:

4 THE ESPLANADE, BURLEIGH HEADS QUEENSLAND

SCALE: 1:100 SHEET SIZE: AT A1

DRAWING TITLE:

ELECTRICAL SERVICES
FLOOR PLAN

PROJECT NO:	DRAWING NO:	REVISION:
C3591a	E03	D