THE COPYRIGHT OF THIS DRAWING REMAINS THE PROPERTY OF THE ELECTRICAL DESIGN GROUP.

USE FIGURED DIMENSIONS IN PREFERENCE TO SCALE.

ALL DIMENSIONS TO BE VERIFIED ONSITE.

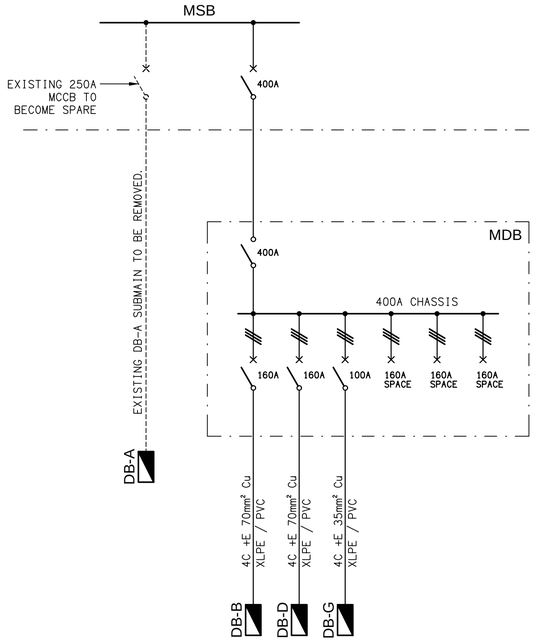

SCHEMATIC

POWER CONFIGURTION

NOT TO SCALE

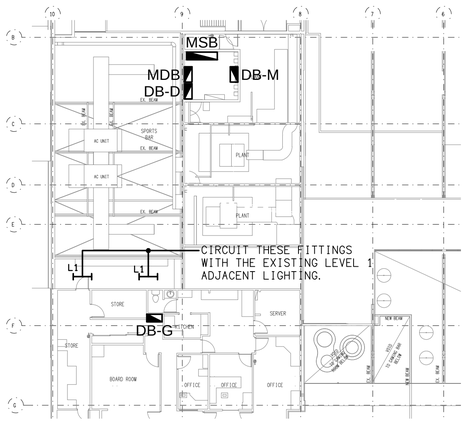

MEZZANINE LEVEL

PART FLOOR PLAN

SCALE 1:200

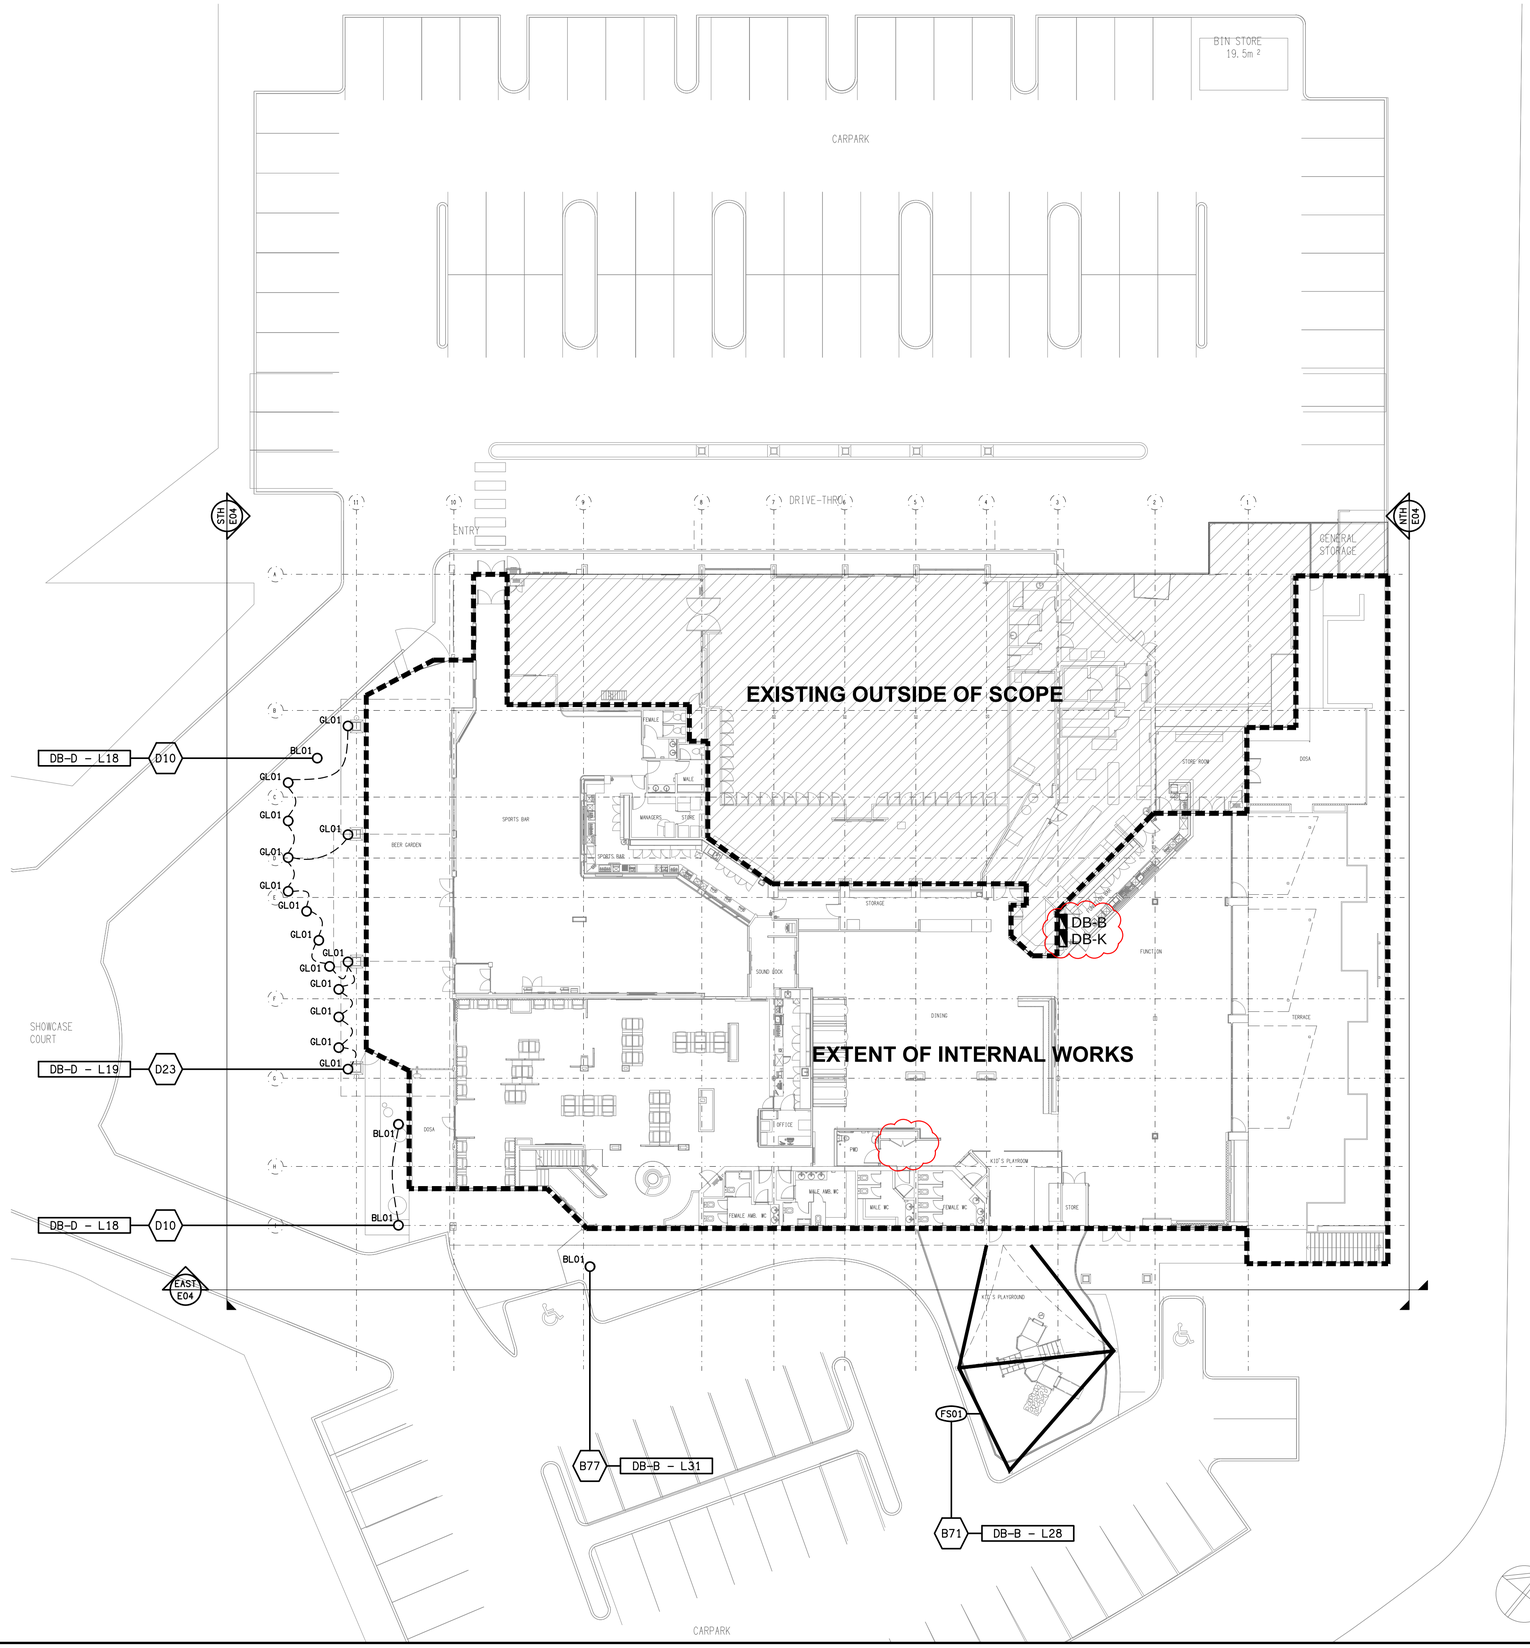

NERANG RIVER

REV:	DESCRIPTION:	DATE:
E	CONSTRUCTION	31/03/2026

ELECTRICAL DESIGN GROUP

ELECTRICAL BUILDING SERVICES CONSULTANTS

BRISBANE: P.O. Box 15 Sherwood Qld 4075
Phone: (07) 3278 4375
Email: brisbane@edg.net.au
Web: www.edg.net.au

ELECTRICAL DESIGN GROUP BRISBANE PTY LTD
ACN 092 710 793

TRADING AS: ELECTRICAL DESIGN GROUP

PROJECT:

BENOWA TAVERN

SITE ADDRESS:

117 ASHMORE ROAD, BENOWA
GOLD COAST

SCALE: 1:200

SHEET SIZE: AT A1

DRAWING TITLE:

ELECTRICAL SERVICES

SITE PLAN &
POWER SCHEMATIC

PROJECT NO:	DRAWING NO:	REVISION:
C3600a	E03	E