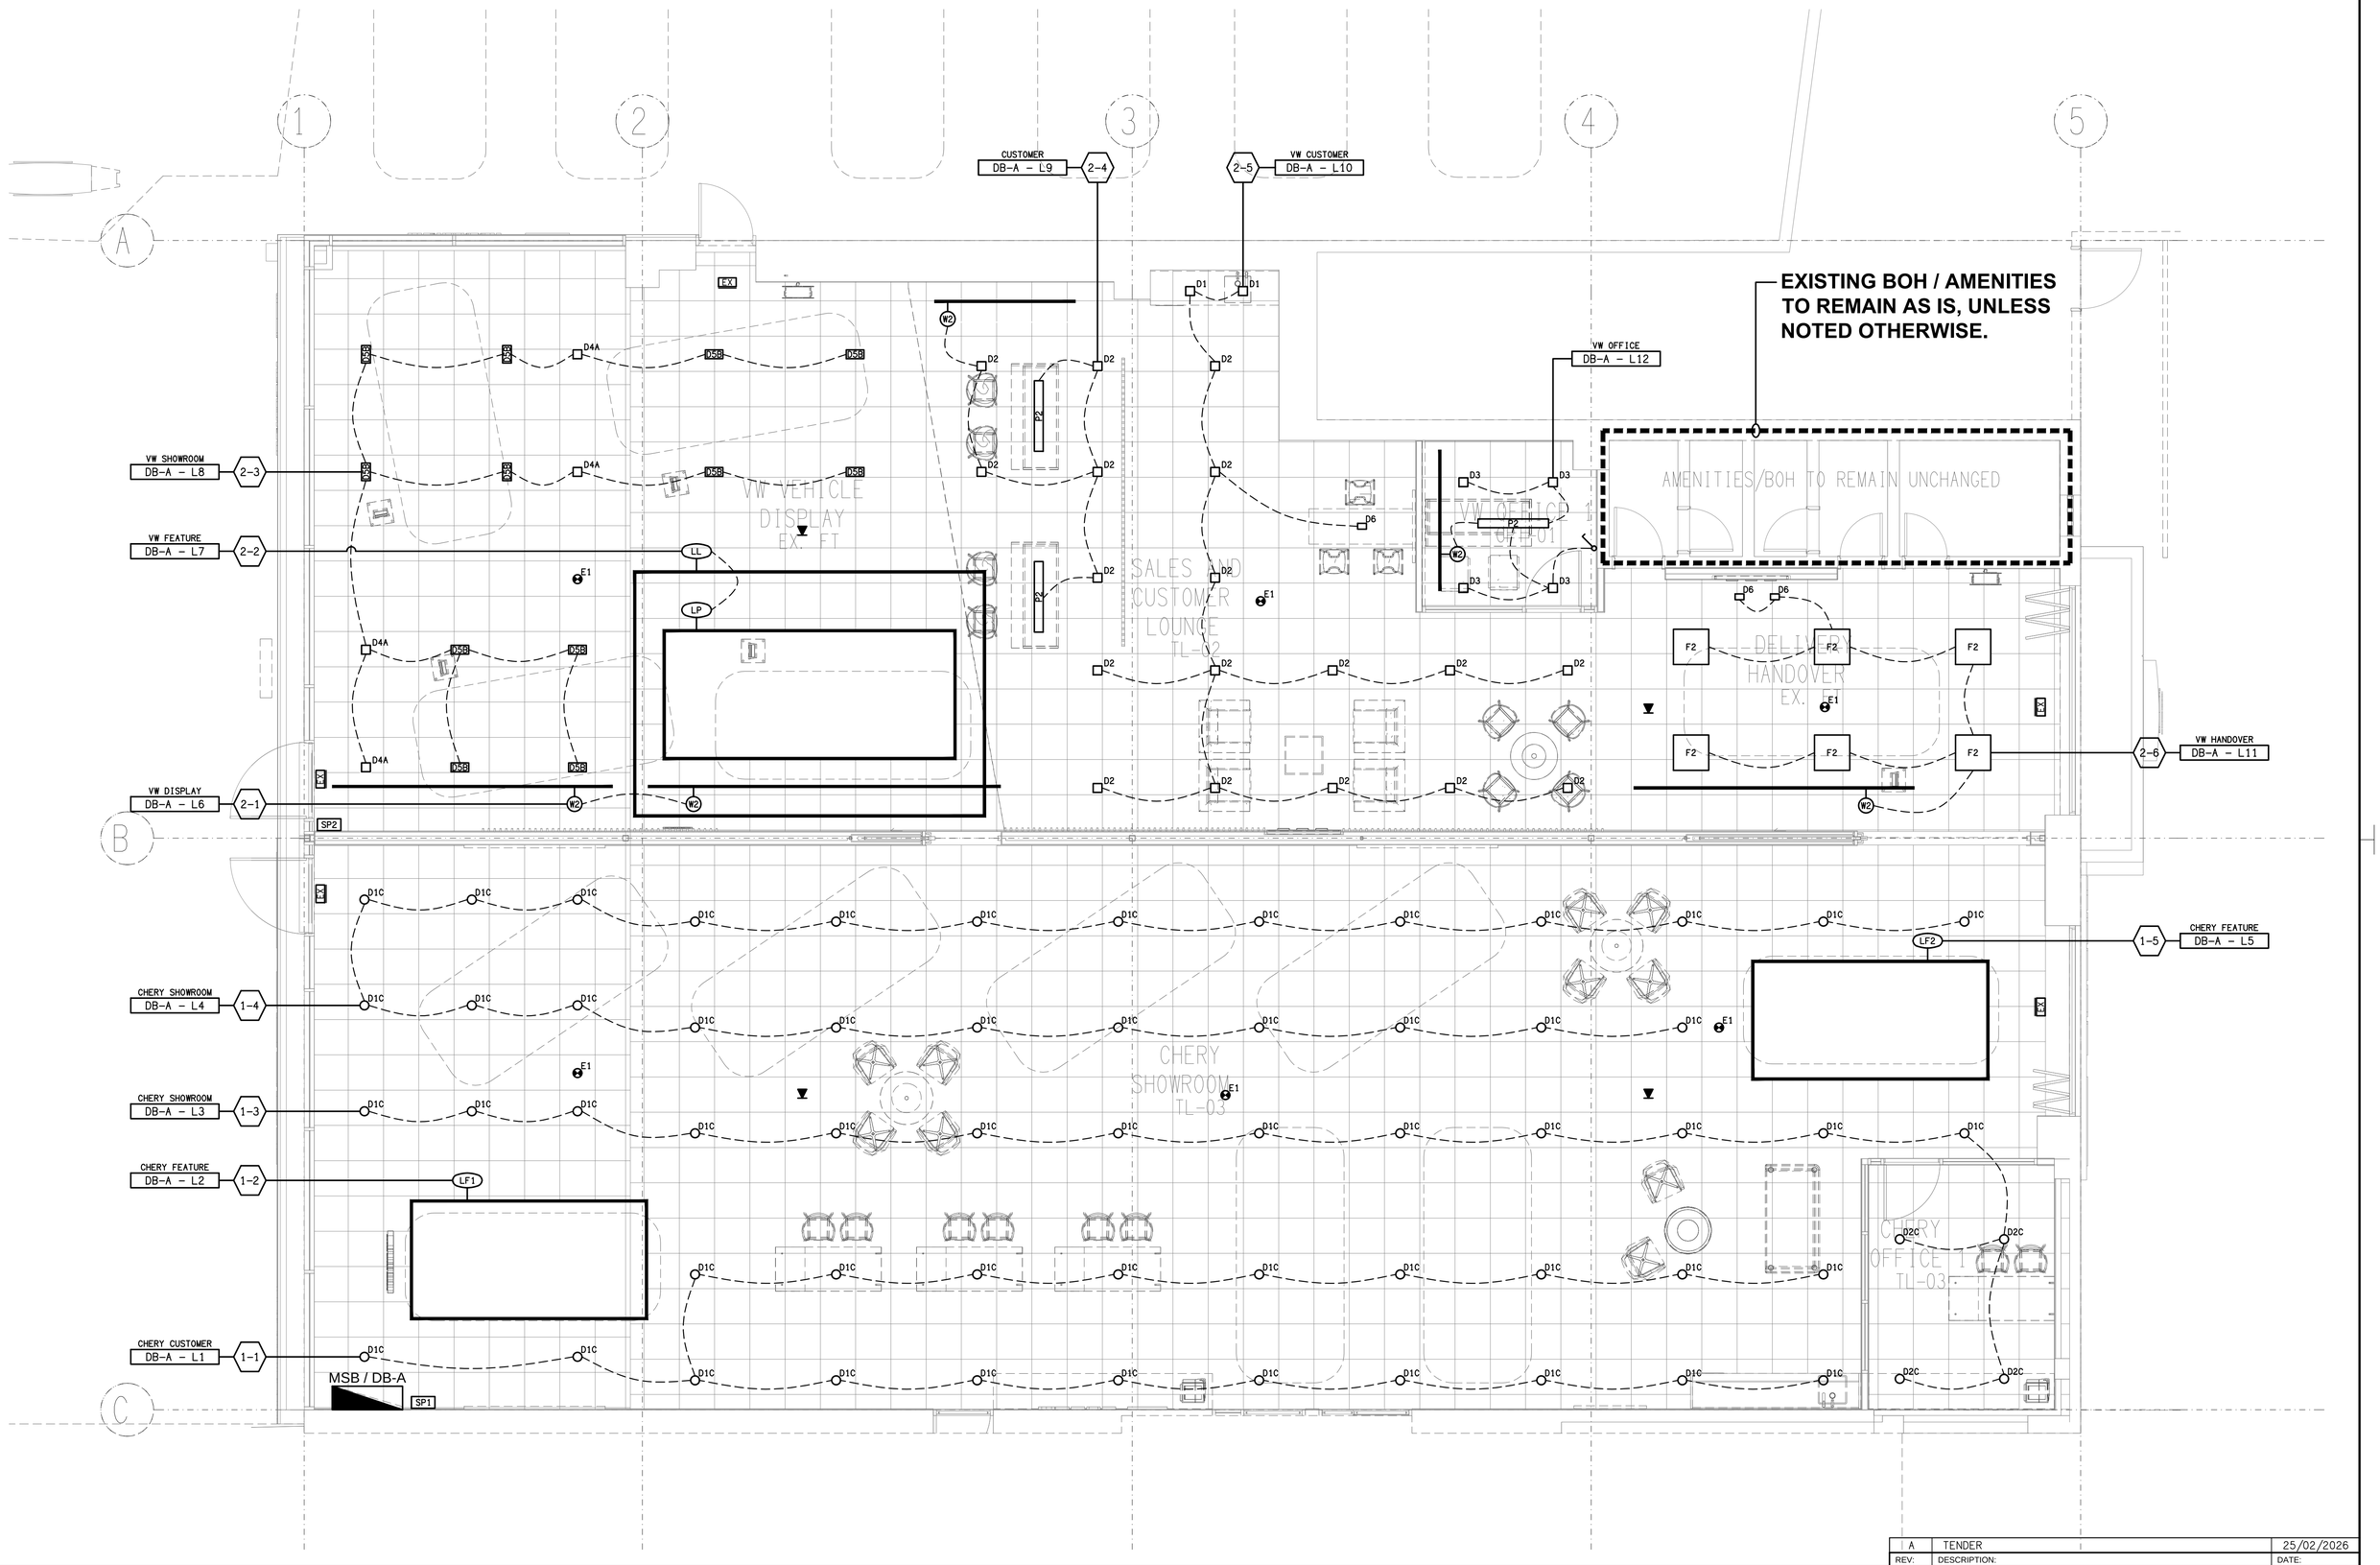

REV:	DESCRIPTION:	DATE:
A	TENDER	25/02/2026

ELECTRICAL DESIGN GROUP BRISBANE PTY LTD
ACN 092 710 793

TRADING AS:
ELECTRICAL DESIGN GROUP

THE COPYRIGHT OF THIS DRAWING REMAINS THE PROPERTY OF THE ELECTRICAL DESIGN GROUP.

USE FIGURED DIMENSIONS IN PREFERENCE TO SCALE.

ALL DIMENSIONS TO BE VERIFIED ONSITE.

ELECTRICAL DESIGN GROUP
ELECTRICAL BUILDING SERVICES CONSULTANTS
BRISBANE GOLD COAST
P.O.Box 15, Sherwood Q.4075
Phone: (07) 3278 4375
Email: brisbane@edg.net.au
Web: www.edg.net.au

PROJECT:
EAGERS VW & CHERY, IPSWICH

7 BRISBANE ROAD, BUNDAMBA, QUEENSLAND

DRAWING:
ELECTRICAL SERVICES
REFLECTED CEILING PLAN

SCALE: 1:50 AT A1

PROJECT NO:	DRAWING NO:	REVISION:
C3704a	E03	A