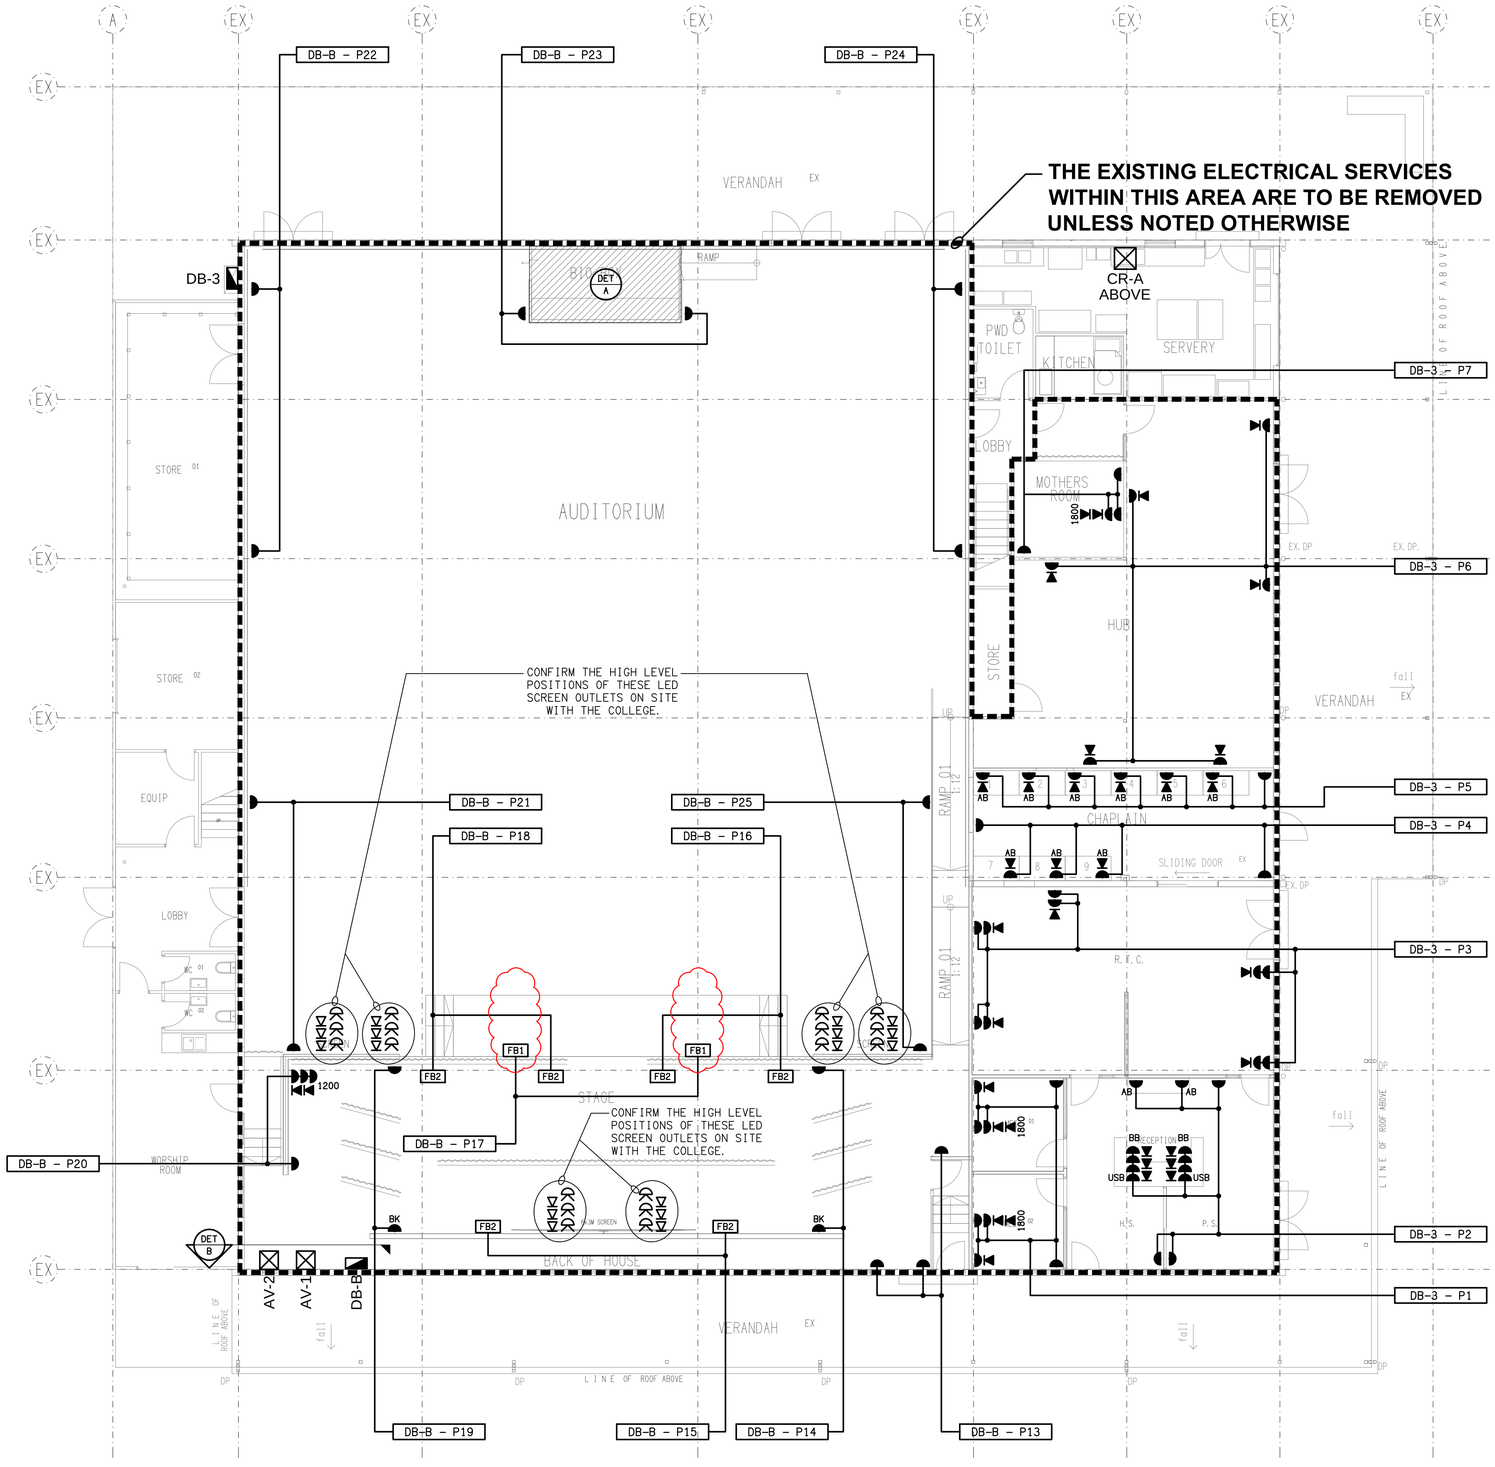

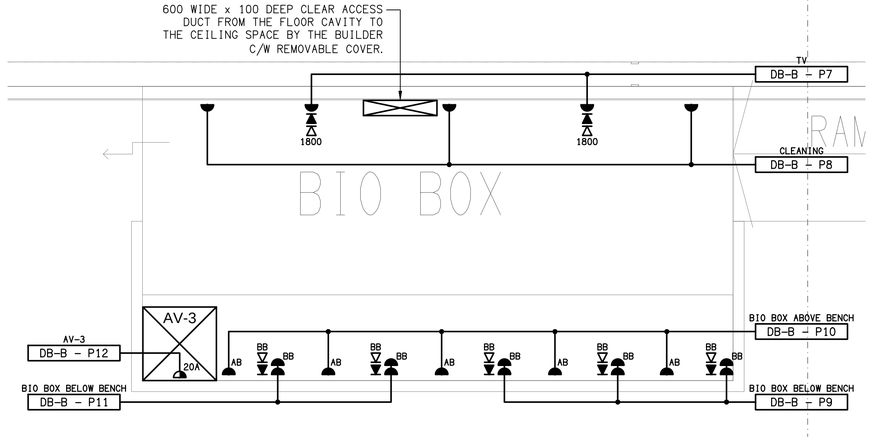

DETAIL A

BIO BOX FLOOR PLAN

SCALE 1: 25

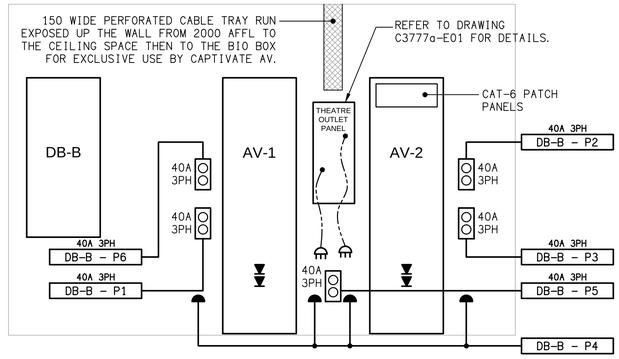

DETAIL B

STAGE EQUIPMENT WALL ELEVATION

SCALE 1: 25

ELECTRICAL DESIGN GROUP BRISBANE PTY LTD
ACN 092 710 793

TRADING AS:
ELECTRICAL DESIGN GROUP

THE COPYRIGHT OF THIS DRAWING REMAINS THE PROPERTY OF THE ELECTRICAL DESIGN GROUP.

USE FIGURED DIMENSIONS IN PREFERENCE TO SCALE.

ALL DIMENSIONS TO BE VERIFIED ONSITE.

ELECTRICAL DESIGN GROUP
ELECTRICAL BUILDING SERVICES CONSULTANTS
BRISBANE GOLD COAST

P.O.Box 15, Sherwood Q.4075
Phone: (07) 3278 4375
Email: brisbane@edg.net.au
Web: www.edg.net.au

PROJECT:
KINGS CHRISTIAN COLLEGE
CHAMBERS FLAT, MIDDLE SCHOOL CHA16
AUDITORIUM
38-112 ANZAC AVENUE, CHAMBERS FLAT

REV:	DESCRIPTION:	DATE:
B	TENDER	01/06/2026

DRAWING:
ELECTRICAL SERVICES
FLOOR PLAN

SCALE: 1:100 UNO AT A1

PROJECT NO:	DRAWING NO:	REVISION:
C3777a	E04	B