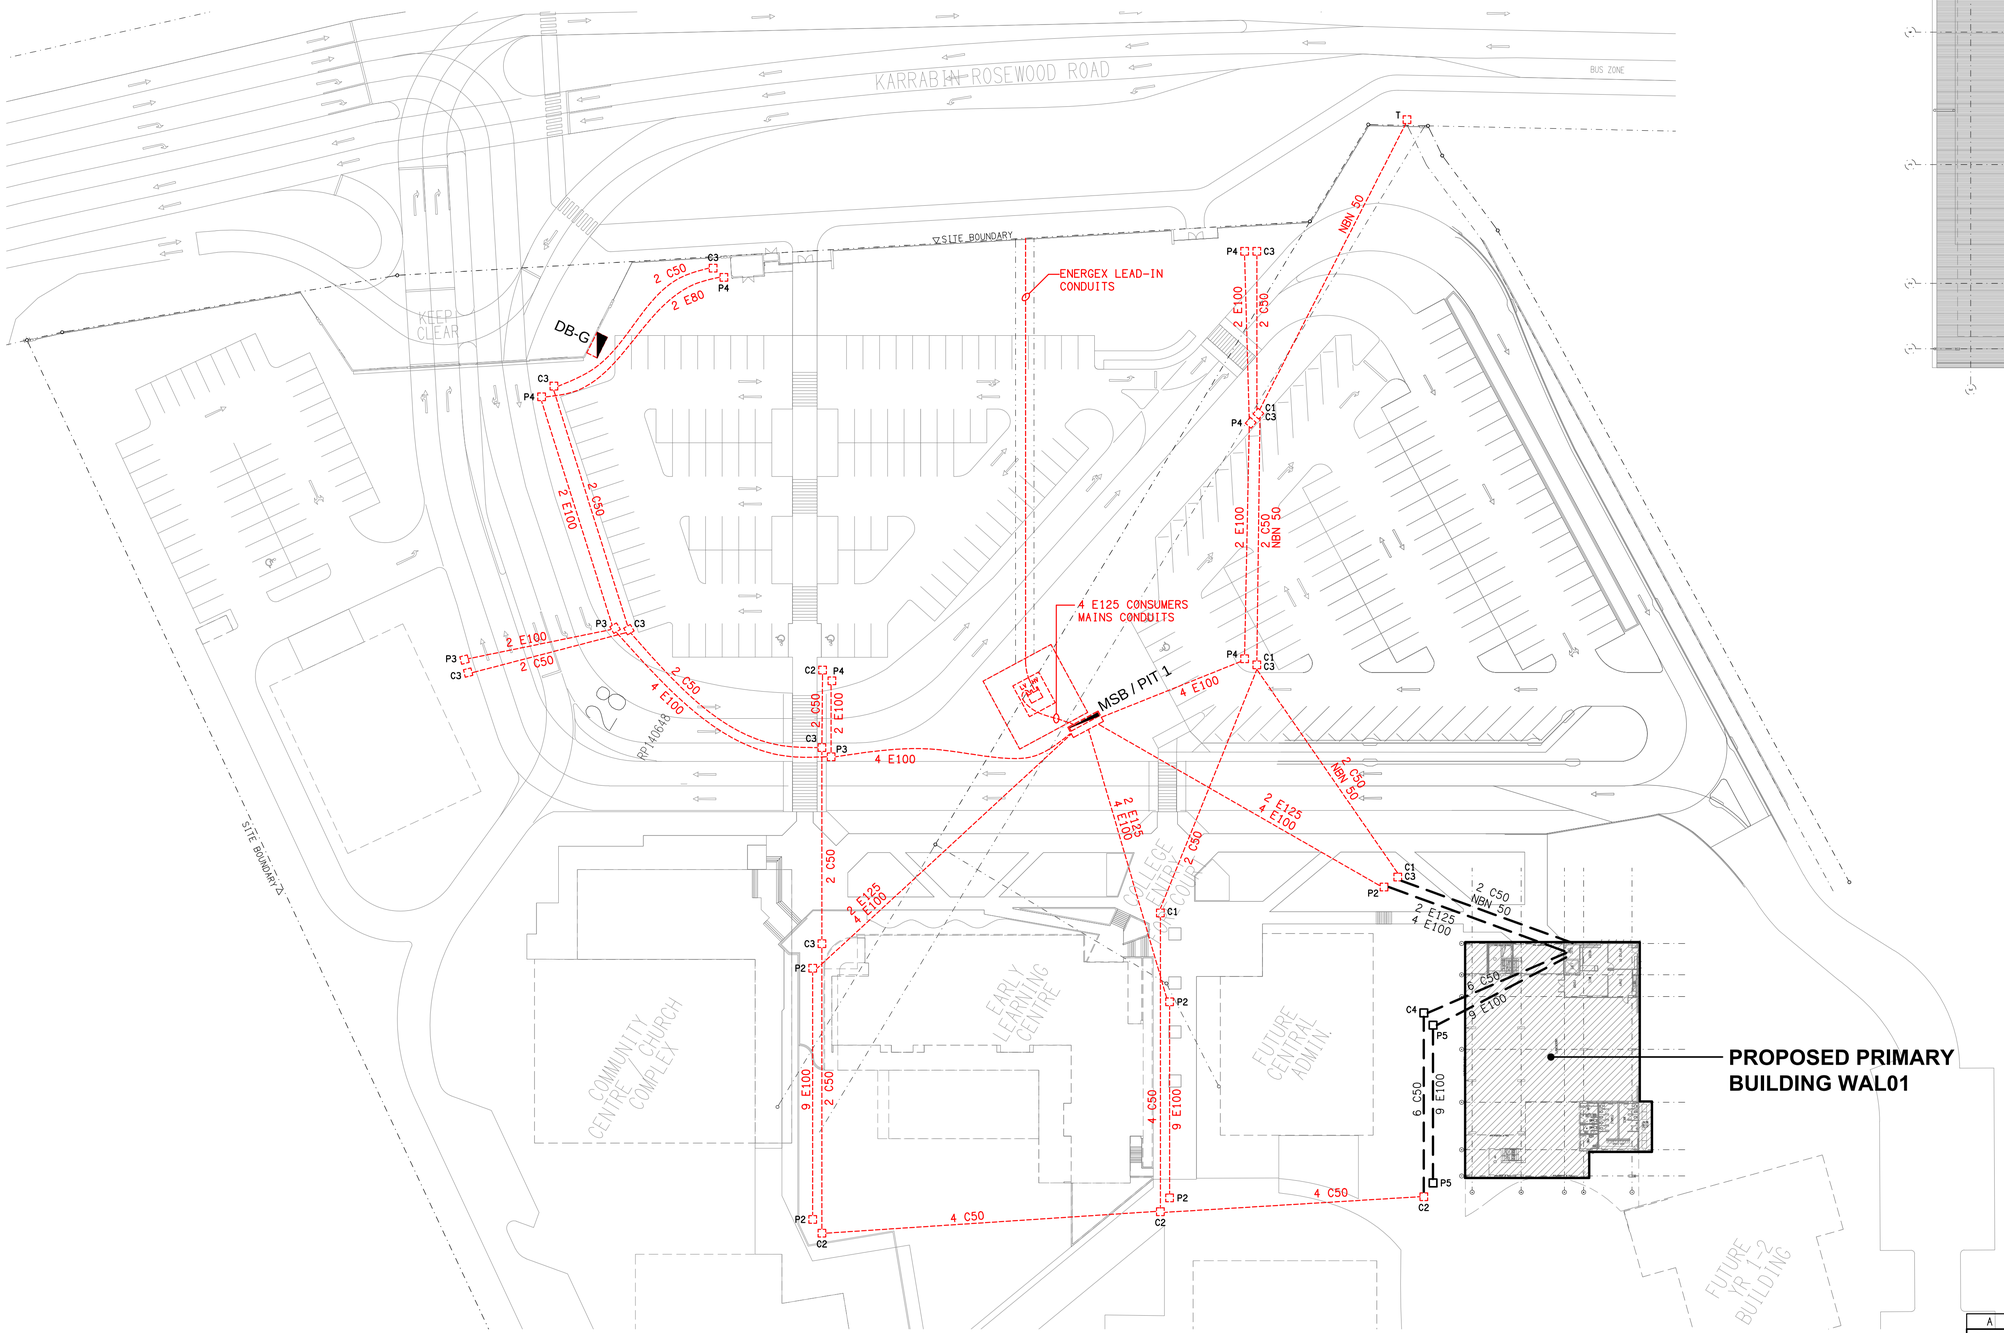

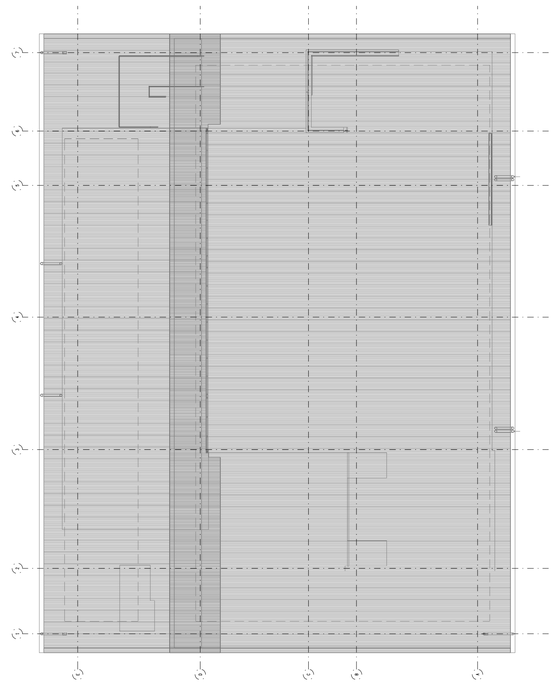

ROOF PLAN

PRIMARY BUILDING

SCALE 1:200

LINETYPES:

- EXISTING CONDUIT
- PROPOSED CONDUIT

REV:	DESCRIPTION:	DATE:
A	PRELIMINARY	04/09/2026

ELECTRICAL DESIGN GROUP BRISBANE PTY LTD
ACN 092 710 793

TRADING AS:
ELECTRICAL DESIGN GROUP

THE COPYRIGHT OF THIS DRAWING REMAINS THE PROPERTY OF THE ELECTRICAL DESIGN GROUP.

USE FIGURED DIMENSIONS IN PREFERENCE TO SCALE.

ALL DIMENSIONS TO BE VERIFIED ONSITE.

ELECTRICAL DESIGN GROUP
ELECTRICAL BUILDING SERVICES CONSULTANTS
BRISBANE GOLD COAST
P.O.Box 15, Sherwood Q.4075
Phone: (07) 3278 4375
Email: brisbane@edg.net.au
Web: www.edg.net.au

PROJECT:
KINGS CHRISTIAN COLLEGE WALLOON
PRIMARY WAL01

KARRABIN ROSEWOOD ROAD, WALLOON

DRAWING:
ELECTRICAL SERVICES
SITE PLAN

SCALE: 1:500 UNO AT A1

PROJECT NO:	DRAWING NO:	REVISION:
C3826a	E04	A