LEGEND

DB-G — GAMING DISTRIBUTION BOARD BY THE GAMING ELECTRICIAN.

DB-2 — EXISTING KITCHEN DISTRIBUTION BOARD.

DB-3 — NEW DISTRIBUTION BOARD.

SWITCHBOARD / CONTROL PANEL NOT PROVIDED AS PART OF THE ELECTRICAL SUBCONTRACT.

SINGLE POWER OUTLET. REFER TO THE SCHEDULE FOR DESIGNATIONS.

DOUBLE POWER OUTLET. REFER TO THE SCHEDULE FOR DESIGNATIONS.

SIGNAGE CONNECTION.

SINGLE PHASE ISOLATOR.

THREE PHASE ISOLATOR.

SPx — LIGHTING CONTROL SWITCHPANEL, TYPE x.

CIRCUIT LINE.

SWITCH LINE.

DB-x – Py — POWER CIRCUIT DESIGNATION. DENOTES DB AND CIRCUIT.

xx — LIGHTING CONTROL CHANNEL REFERENCE.

ELECTRICAL EQUIPMENT AS NOTED.

REFER TO DETAIL NOTED FOR THE AREA SHOWN HATCHED. ADDITIONAL OUTLETS & FITTINGS MAY BE SHOWN ON DETAIL.

E1 — E1: GENERAL CEILING RECESSED LED EMERGENCY LIGHT, BLACK.

E2 — E2: GENERAL CEILING RECESSED LED EMERGENCY LIGHT, WHITE.

EX — EX: EMERGENCY LED EXIT LIGHT, BLACK UNLESS NOTED AS WHITE (WH).

FIP — FIRE INDICATOR PANEL.

SMOKE DETECTOR. WHITE UNLESS NOTED AS BLACK (BK).

RECESSED FIRE ALARM SPEAKER. WHITE UNLESS NOTED AS BLACK (BK).

FIRE ALARM DOOR INTERFACE.

LEGEND

FS01 — FS01: NEW FESTOON LIGHTING SYSTEM.

RD01 — RD01: 75 DIA RECESSED PIN HOLE NARROW BEAM DOWNLIGHT, BLACK.

RD02 — RD02: 70 DIA RECESSED DOWNLIGHT, BLACK.

RD03 — RD03: 70 DIA RECESSED DOWNLIGHT, WHITE.

RD04 — RD04: 75 DIA RECESSED PIN HOLE NARROW BEAM DOWNLIGHT, WHITE.

RD11 — RD11: 70 DIA RECESSED DOWNLIGHT, WHITE.

S1: WARM WHITE EXTERNAL FEATURE LED STRIP LIGHT.

S2: WARM WHITE STRAIGHT LED STRIP LIGHT MOUNTED WITHIN THE CEILING PELMET.

S3: WARM WHITE STRAIGHT LED STRIP LIGHT MOUNTED WITHIN THE CEILING PELMET.

S4: WARM WHITE STRAIGHT LED STRIP LIGHT MOUNTED WITHIN THE CEILING PELMET.

S5: WARM WHITE STRAIGHT LED STRIP LIGHT MOUNTED WITHIN THE CEILING PELMET.

S6: TWO RUNS OF WARM WHITE EXTERNAL LED STRIP LIGHT.

S7: WARM WHITE EXTERNAL FEATURE LED STRIP LIGHT.

S8: WARM WHITE EXTERNAL FEATURE LED STRIP LIGHT.

S9: WARM WHITE STRAIGHT LED STRIP LIGHT MOUNTED TO THE ENTRY STRUCTURE.

S10: WARM WHITE EXTERNAL FEATURE LED STRIP LIGHT.

S11: WARM WHITE FLEXIBLE LED STRIP LIGHT MOUNTED WITHIN BAR FRONT.

S12: MULTIPLE RUNS OF WARM WHITE STRAIGHT LED STRIP LIGHT RECESSED INTO THE REAR BAR DISPLAY JOINERY.

S13: WARM WHITE LED STRIP LIGHT MOUNTED BEHIND THE MIRROR.

S14: WARM WHITE EXTERNAL FEATURE LED STRIP LIGHT.

S15: MULTIPLE RUNS OF WARM WHITE STRAIGHT LED STRIP LIGHT RECESSED INTO THE REAR BAR DISPLAY JOINERY.

S16: WARM WHITE STRAIGHT LED STRIP LIGHT MOUNTED WITHIN THE SERVERY COUNTER SKIRTING.

S17: MULTIPLE RUNS OF WARM WHITE STRAIGHT LED STRIP LIGHT RECESSED INTO THE REAR BAR DISPLAY JOINERY.

RT2: REPLACE THE EXISTING FLUORESCENT PELMET LIGHT WITH A LED STRIP LIGHT.

PDE: EXISTING POOL TABLE PENDANT LIGHT TO BE RETAINED.

PD01: DECORATIVE PENDANT LIGHT.

PD02: DECORATIVE PENDANT LIGHT.

PD03: DECORATIVE PENDANT LIGHT.


PD04: DECORATIVE PENDANT LIGHT.

TL01: SURFACE MOUNTED BLACK TRACK LIGHTING.

G1: GAMING BASE FOOT REST LED STRIP LIGHT SUPPLIED BY THE GAMING ELECTRICIAN.

G2: GAMING SCREEN LED STRIP LIGHT SUPPLIED BY THE GAMING ELECTRICIAN.

F02: EXISTING CEILING FAN AND CONTROLS TO BE REPLACED.

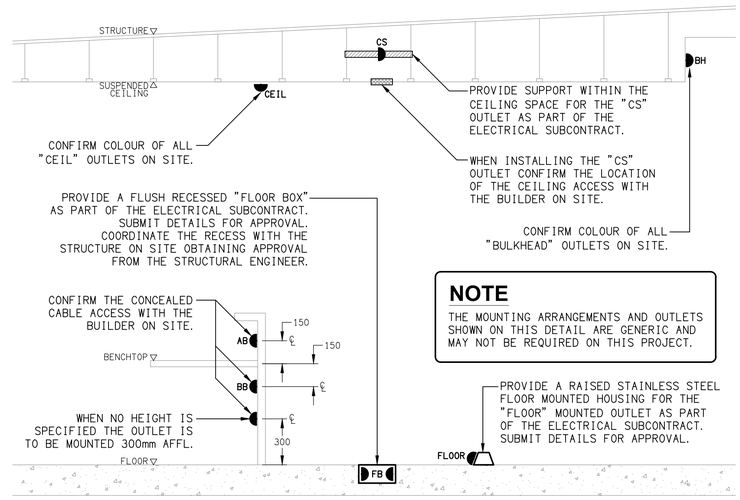

NOTE
THE MOUNTING ARRANGEMENTS AND OUTLETS SHOWN ON THIS DETAIL ARE GENERIC AND MAY NOT BE REQUIRED ON THIS PROJECT.

DETAIL
TYPICAL OUTLET MOUNTINGS
NOT TO SCALE

ELECTRICAL DESIGN GROUP BRISBANE PTY LTD
ACN 092 710 793

TRADING AS:
ELECTRICAL DESIGN GROUP

THE COPYRIGHT OF THIS DRAWING REMAINS THE PROPERTY OF THE ELECTRICAL DESIGN GROUP.

USE FIGURED DIMENSIONS IN PREFERENCE TO SCALE.

ALL DIMENSIONS TO BE VERIFIED ONSITE.

ELECTRICAL DESIGN GROUP
ELECTRICAL BUILDING SERVICES CONSULTANTS
BRISBANE GOLD COAST
P.O.Box 15, Sherwood Q.4075
Phone: (07) 3278 4375
Email: brisbane@edg.net.au
Web: www.edg.net.au

PROJECT:
VICTORIA POINT TAVERN

349-369 COLBURN AVENUE, VICTORIA POINT

REV:	DESCRIPTION:	DATE:
B	TENDER	30/10/2026

DRAWING:
ELECTRICAL SERVICES
LEGEND & DETAILS

SCALE: NOT TO SCALE AT A1

PROJECT NO:	DRAWING NO:	REVISION:
C3855a	E01	B