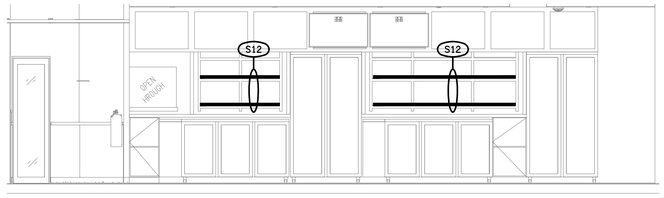
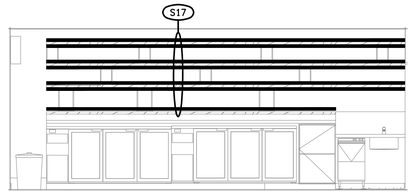


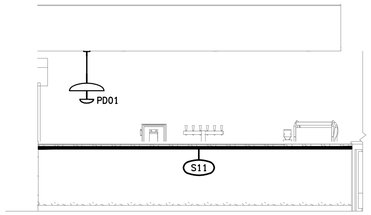

## DETAIL A
S11 SPORTS BAR COUNTER ELEVATION
SCALE 1: 50



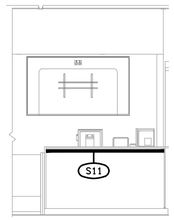

## DETAIL B
S12 SPORTS BAR REAR WALL ELEVATION
SCALE 1: 50



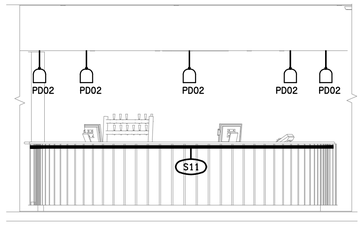

## DETAIL C
S13 GAMING BAR REAR WALL ELEVATION
SCALE 1: 50




## DETAIL D
S11 GAMING BAR COUNTER ELEVATION
SCALE 1: 50



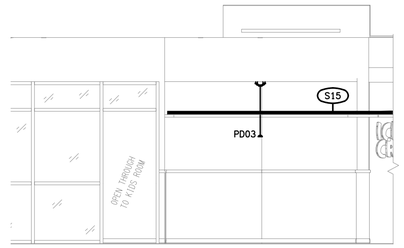

## DETAIL E
S11 CASHIER COUNTER ELEVATION
SCALE 1: 50



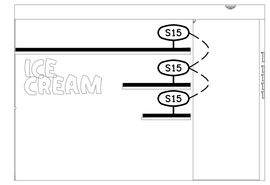

## DETAIL F
S11 BISTRO COUNTER ELEVATION
SCALE 1: 50



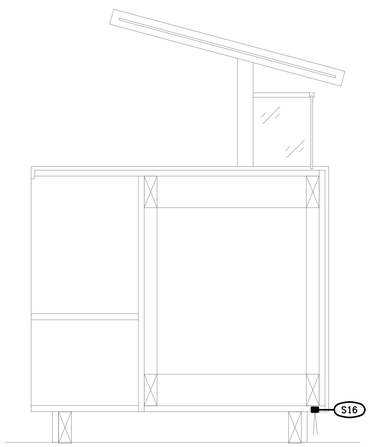

## DETAIL G
S11 BISTRO REAR WALL ELEVATION
SCALE 1: 50




## DETAIL H
S16 BISTRO WALL ELEVATION
SCALE 1: 50




## DETAIL J
S16 ICE CREAM WALL ELEVATION
SCALE 1: 50




## DETAIL K
S16 ICE CREAM STATION SECTION
SCALE 1: 10

| REV: | DESCRIPTION: | DATE: |
|---|---|---|
| B | TENDER | 30/10/2026 |

ELECTRICAL DESIGN GROUP BRISBANE PTY LTD
ACN 092 710 793

TRADING AS:
ELECTRICAL DESIGN GROUP

THE COPYRIGHT OF THIS DRAWING REMAINS THE PROPERTY OF THE ELECTRICAL DESIGN GROUP.

USE FIGURED DIMENSIONS IN PREFERENCE TO SCALE.

ALL DIMENSIONS TO BE VERIFIED ONSITE.

**ELECTRICAL DESIGN GROUP**
ELECTRICAL BUILDING SERVICES CONSULTANTS
BRISBANE GOLD COAST

P.O.Box 15, Sherwood Q.4075
Phone: (07) 3278 4375
Email: brisbane@edg.net.au
Web: www.edg.net.au

PROJECT:
VICTORIA POINT TAVERN

349-369 COLBURN AVENUE, VICTORIA POINT

DRAWING:
**ELECTRICAL SERVICES**
JOINERY & WALL LIGHTING DETAILS

SCALE: 1:50 UNO AT A1

| PROJECT NO: | DRAWING NO: | REVISION: |
|---|---|---|
| C3855a | E06 | B |