
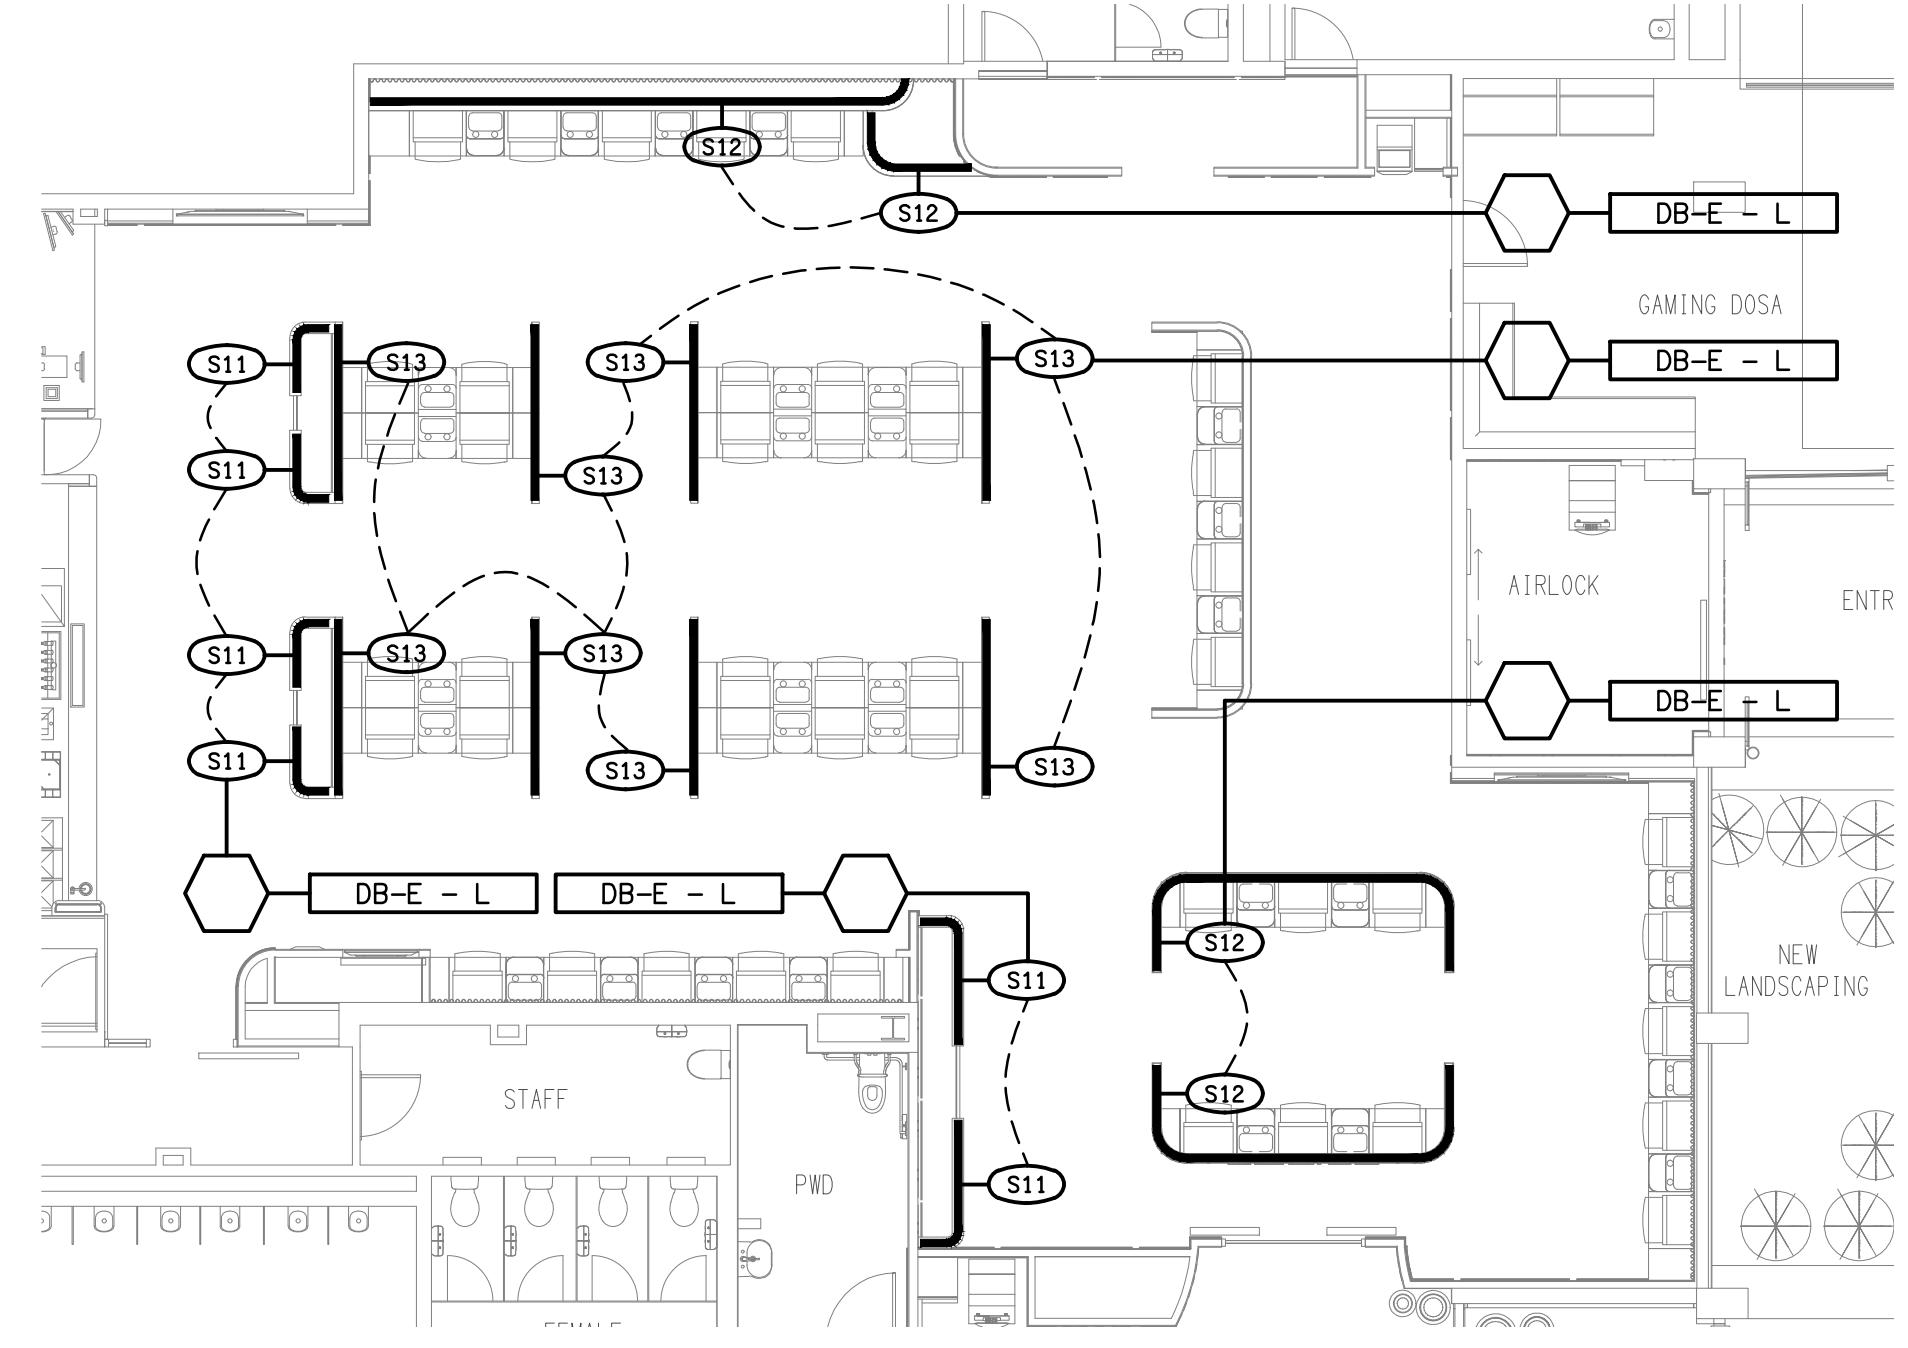


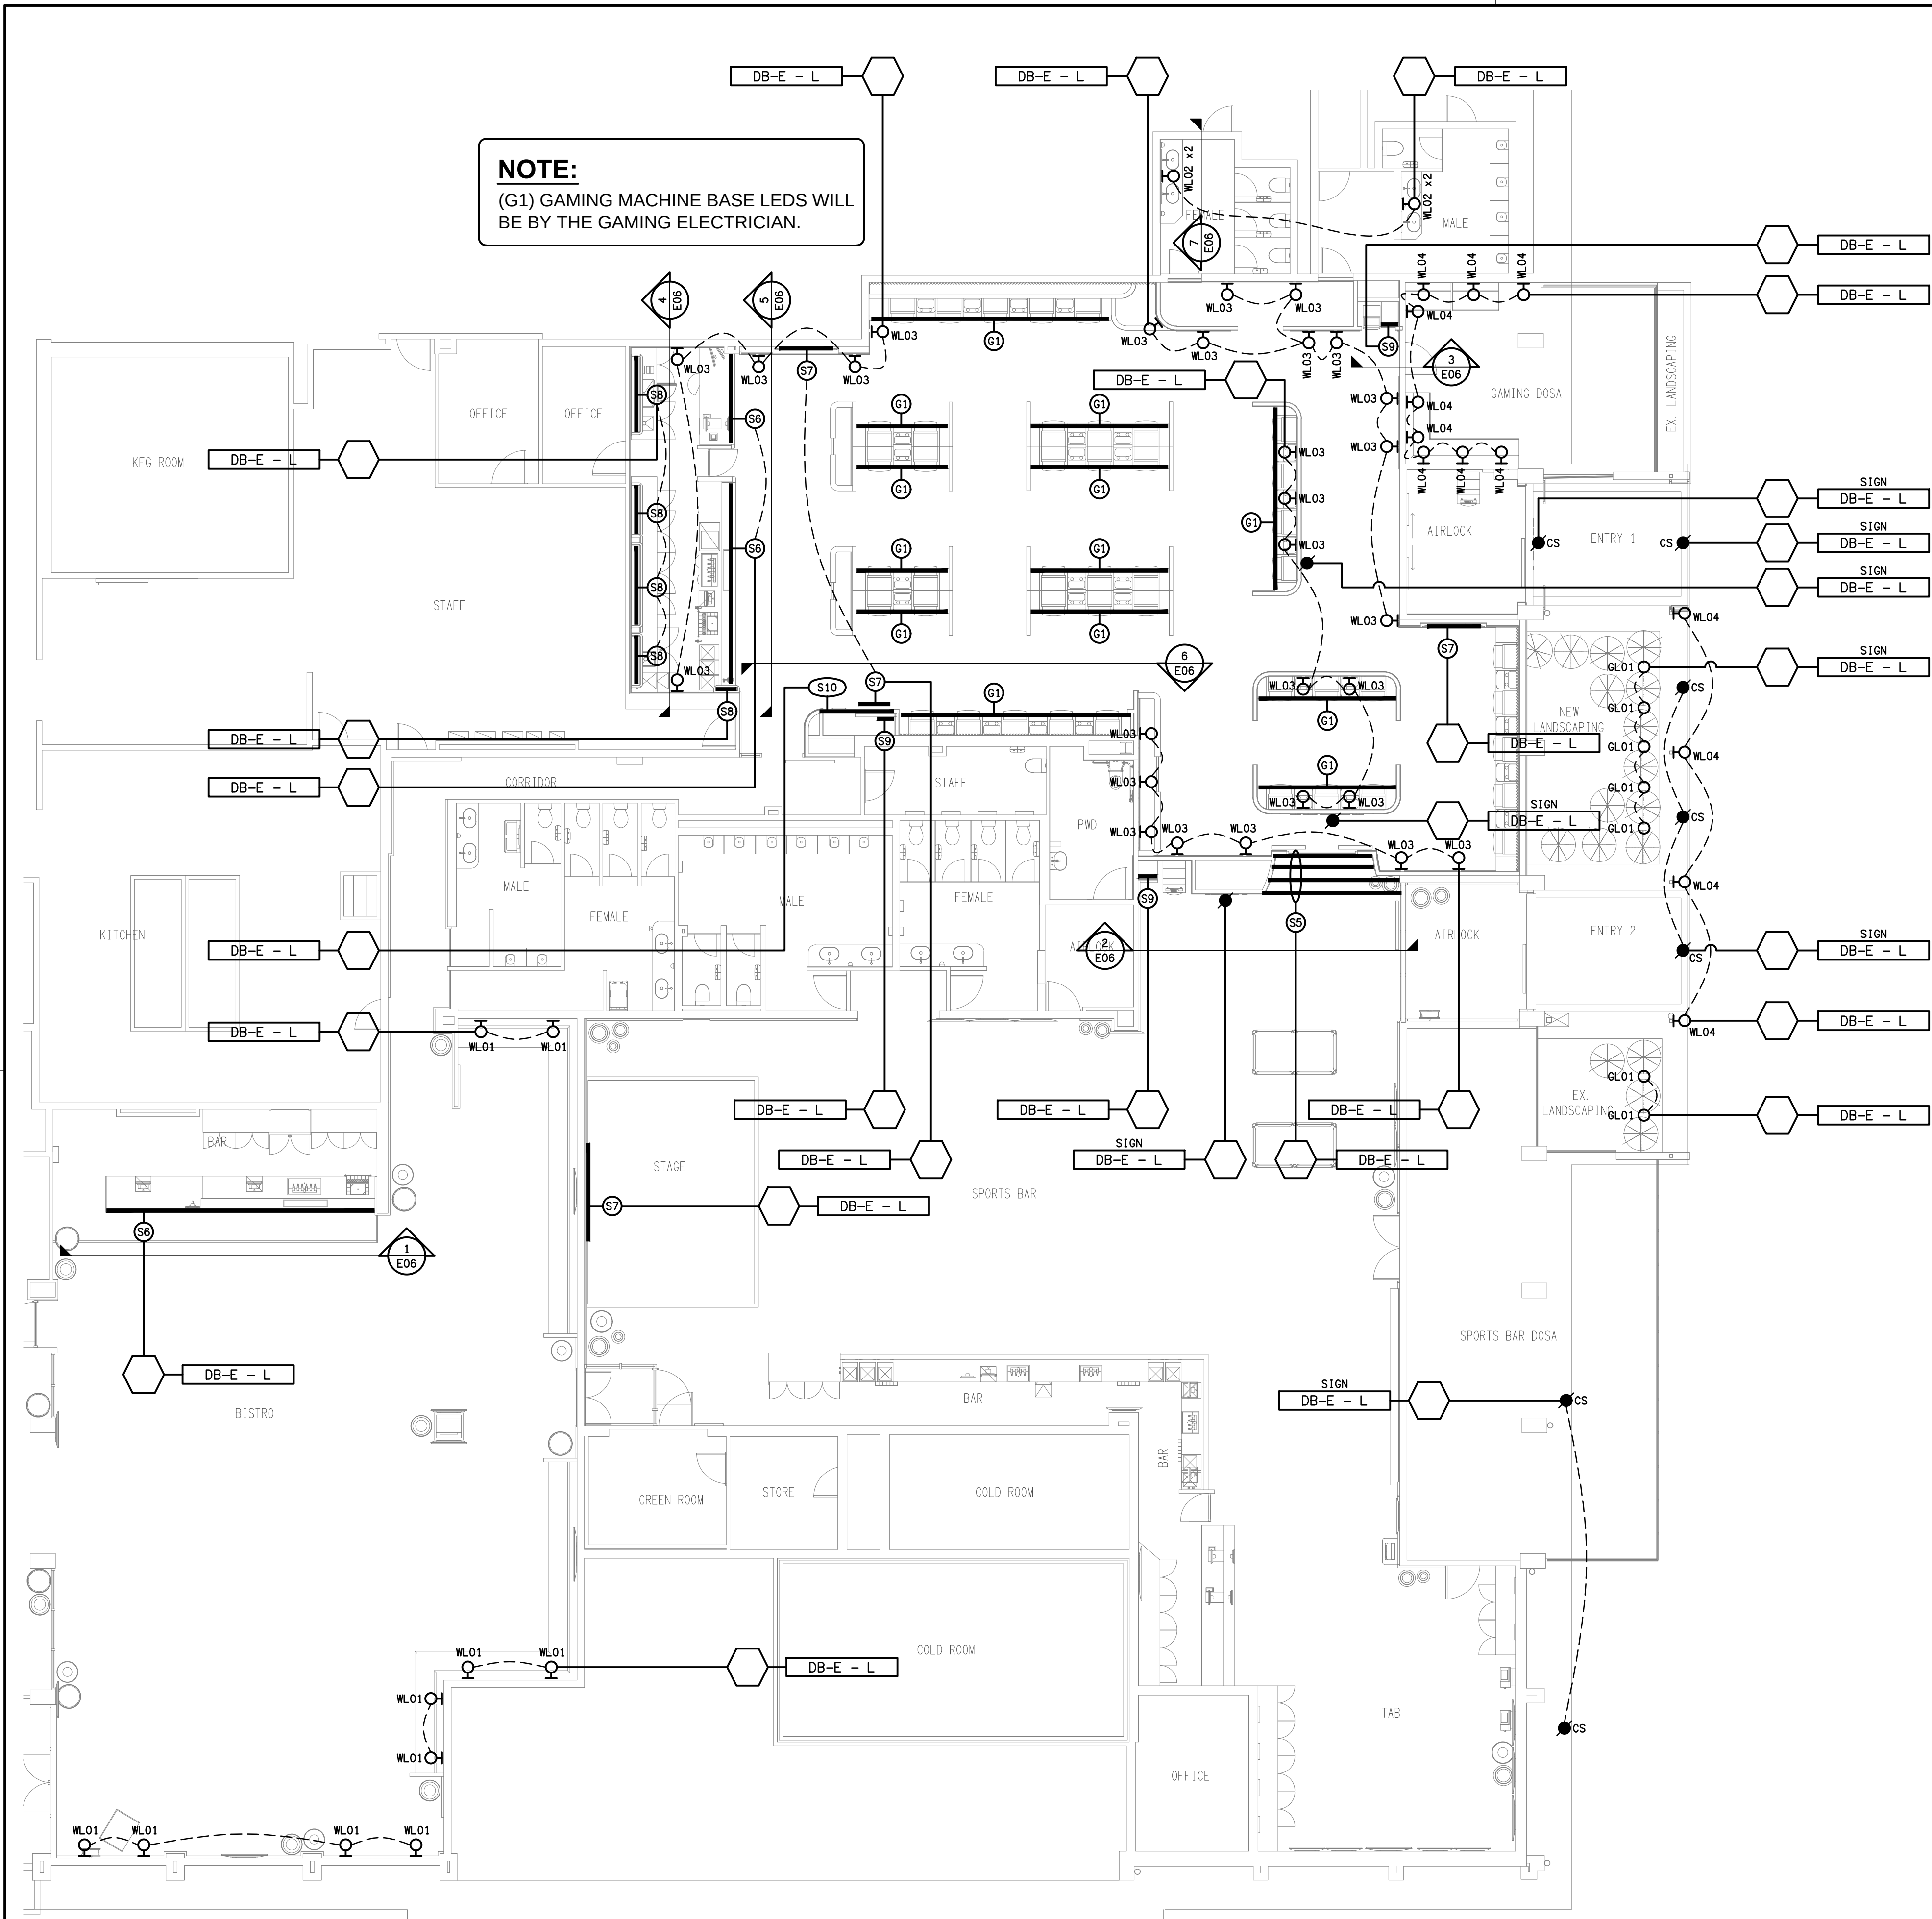

GAMING ROOM
S11, S12 & S13 PLANTER & SCREEN LIGHTING
SCALE 1:100